


MOELLER & CARDONI'S.
SUBN OF LOTS 7th & 8 OF THE SUBN OF THE
WEST 1/2 OF 1/4 SEC. 43.
TEN THOUSAND ACRE TRACT.
Hamtramck Wayne Co Michigan.

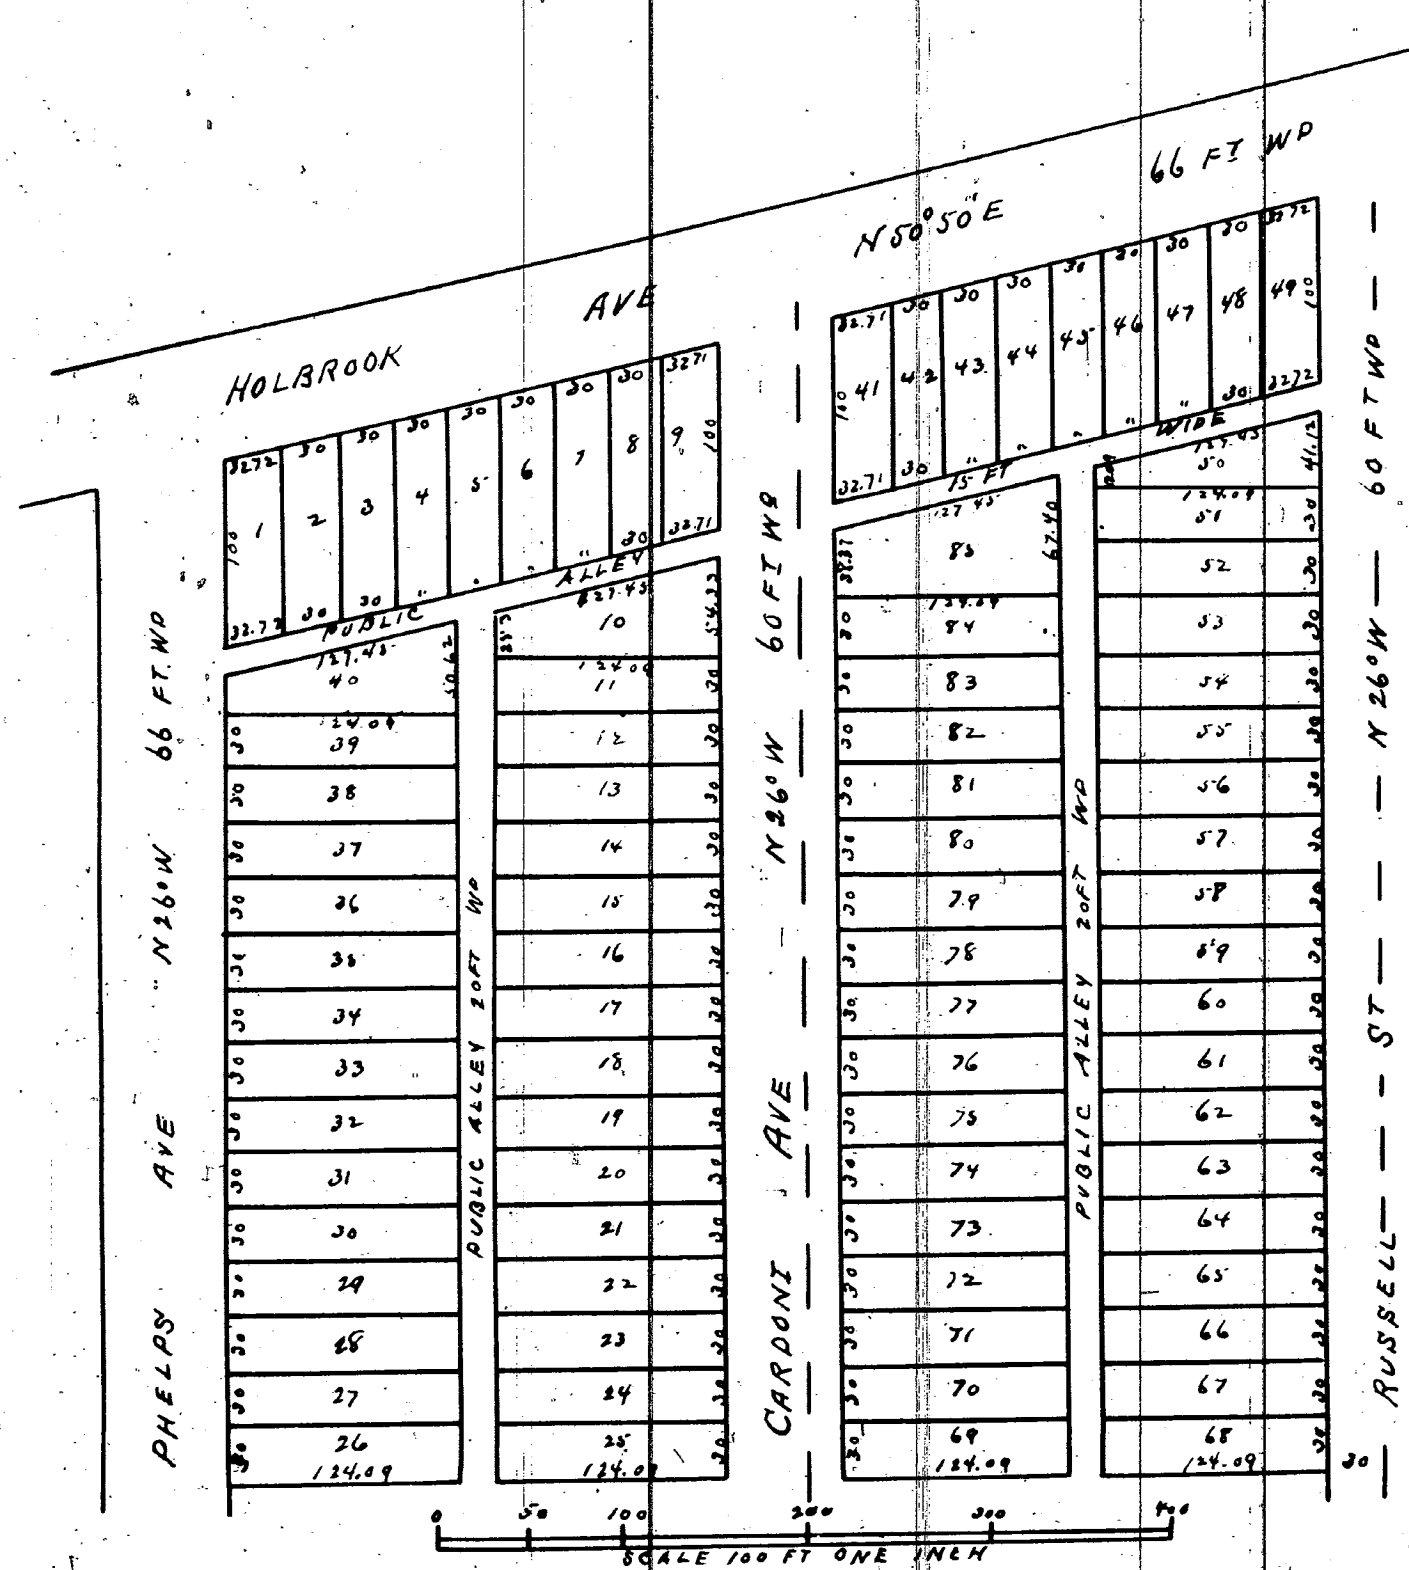

We hereby certify the above plat to be correct
Jerome & Daly Surveyors

State of Michigan } ss
County of Wayne }
On this 14th day of March A.D. 1885 before
me the subscriber a Notary Public in and for said County
personally appeared the above named Jerome & Daly to
me known to be the persons described in and who executed
the above certificate and acknowledged the same to be their free
act and deed
Karl McManis
Notary Public Wayne Co. Mich

Know all men by these presents that John A. Moeller and
Theresa Moeller his wife and Frank A. Cardoni of Detroit
Wayne County Michigan do hereby dedicate to the public
the perpetual use of the streets and alley (where not already
dedicated) as represented on the foregoing plat of Moeller &
Cardoni's subdivision of Lots Seven and eight of the Subn of
the West half of Quarter Section Forty Three Ten Thousand
Acre Tract Hamtramck Wayne County Michigan
reserving to ourselves our heirs and assigns the reversion
thereof whenever the same may be discontinued by law.
Witness our hands and seals this 24th day of March A.D. 1885
In presence of
Emma Voigt } John Adam Moeller (28)
Karl McManis } Frank A. Cardoni (29)
Theresa Moeller (29)

State of Michigan } ss
County of Wayne }
On this 24th day of March A.D. 1885 before
me the subscriber a Notary Public in and for said County
personally appeared the above named John A. Moeller and
Theresa Moeller his wife and Frank A. Cardoni to me
known to be the persons described in and who executed the
foregoing instrument and acknowledged the same
to be their free act and deed.
Karl McManis
Notary Public Wayne Co. Mich

We Charles M. Rousseau Register of Deeds for Wayne County Michigan and Jerome & Daly Surveyors do hereby certify that we
have carefully compared the above plat of Moeller and Cardoni's subdivision of Lots Seven and eight of the Subn of the West
half of Quarter Section Forty Three Ten Thousand Acre Tract Hamtramck Wayne County Michigan with the original
plat of said Subn and do also certify that it is an exact duplicate copy thereof and of the whole of such plat.
Chas. M. Rousseau Register of Deeds
Jerome & Daly Surveyors

I hereby certify that this plat is a correct copy of the
plat now on record in the Register of Deeds office
being made under the supervision of the Auditor
General by tracing the plat on record and affixing
thereto a carefully compared copy of the dedication
and certificate
Dated this 31st day of Aug 1910
Geo W Bennett
Clerk Aud. Genl's Dept.

State of Michigan } ss
County of Wayne }

Received for Record this 30th day
of March A.D. 1885 at 9 O'clock A.M.
and recorded in Book 8 of Plats
page 74.
Chas. M. Rousseau
Register of Deeds

City Engineering Department
July 18, 1991
Honorable City Council:

Re: Petition No. 1099 Life-Line Christian Center, et al. Alloys to Easement all of the east-west, and part of the north-south public alleys in the block bounded by Cameron Avenue, Chrysler Service Drive, Alger and Holbrook Avenues into an easement for the Chrysler Service Drive.

Petition No. 1099 of "Life-Line Christian Center, et al" requests the conversion of the east-west public alley, 16 feet wide, and a portion of the north-south public alley, 20 feet wide, in the block bounded by Cameron Avenue, the Chrysler Service Drive, Alger and Holbrook Avenues into an easement for public utilities.

The requested conversion to easement was approved by the Community and Economic Development Department with the recommendation that land be dedicated for a new alley outlet into the Chrysler Service Drive. The petition was referred to the City Engineering Department for investigation and report. This is our report:

A warranty deed has been received from the petitioner, deeding to the City the necessary land for a new alley outlet into the Chrysler Service Drive. The deed was approved as to form and execution by the Law Department and as to description by the City Engineering Department.

The petitioner has submitted an approved surety company bond (Law Department No. B-73808) for the expense (\$2,500.00) to improve the deeded property by private contract. City departments and privately-owned utility companies have reported no objection to the conversion of public rights-of-way into a utility easement. Provisions protecting utility installations are part of the resolution.

The adoption of the attached resolution is recommended.

Respectfully submitted,
CLYDE R. HOPKINS,
Director

By Council Member Butler:
Resolved, All that part of the north-south public alley, 20 feet wide, in the block bounded by Cameron Avenue, the Chrysler Service Drive, Alger and Holbrook Avenues lying westerly of and

containing the west line of the north 10.00 or right pole or any utility facility placed or installed in the utility easement or right-of-way. The utility companies shall have the right to cross or use the driveways and the right to cross or use the driveways and yards of the adjoining properties for ingress and egress at any time to and over said utility easement with any necessary equipment to perform the above-mentioned tasks, with the understanding that the utility companies shall use due care in such crossing or use, and that any property damaged by the utility companies, other than that specifically prohibited by this resolution, shall be restored to a satisfactory condition.

Third, Said owners for their heirs and assigns further agree that no buildings or structures of any nature whatsoever, including, but not limited to, retaining partition walls (except necessary line fence; also except the concrete side public alley (20 feet wide); also lying walks and landscaping shown on the approved plan for "Life-Line Christian Center, 8721 Chrysler Drive, Detroit, MI 48211" drawn by "Architects": Architects -- Michigan registration no. 18357, Jackson, MI, site plan #A-1, issued May 25, 1990, revised August 6, 1990, shall be built or placed upon said easement, nor change of surface grade made, without prior approval of the City Engineering Department.

Fourth, That if the owners of any lots abutting on said vacated alleys shall request the removal and/or relocation of any existing poles or other utilities in said easement, such owners, shall pay all costs incidental to such removal and/or relocation, unless such charges are waived by the utility owners.

Fifth, That if any utility located in said property shall break or be damaged as a result of any action on the part of said owners or assigns (by way of illustration but not limitation) such as storage of excessive weights of materials or construction not in accordance with Section 3, mentioned above, then in such event said owners or assigns shall be liable for all costs incidental to the repair of such broken or damaged utility, and

Provided, That if it becomes necessary to remove the paved alley return at the entrance (into Cameron Avenue or the Chrysler Service Drive), such removal and construction of new curb and sidewalk shall be done under City permit and inspection according to City Engineering Department specifications with all costs borne by the petitioner, their heirs or assigns; and further

Provided, That the City Clerk shall within 30 days, record a certified copy of a resolution with the Wayne County Register of Deeds; and be a further

Resolved, That the warranty deed of "Life-Line Christian Center, a Michigan ecclesiastical corporation, 8751 Chrysler Drive, Detroit, MI 48211", deeding land to the City of Detroit for a new public alley outlet into the Chrysler Service Drive, being described as follows:

Land in the City of Detroit, Wayne County, Michigan, being the south 20.00 feet of Lot 16 as platted in "Mosier and Cardon's Subdivision of Lots 7 and 8 of the Subdivision of the West Half of Quarter Section 43, Ten Thousand Acre Tract, Hamtramck (Township)", as recorded in Liber 8, Page 74, Plats, Wayne County Records, containing 2,482 square feet, or 0.0570 acres more or less;

Be and the same is hereby accepted, and the Finance Director is hereby authorized and directed to record the deed with the Wayne County Register of Deeds; subject to the following provisions:

Provided, The petitioner, "Life-Line Christian Center", shall construct and improve the deeded property by private contract (meaning make suitable for public use, i.e., stone and grade; also a concrete alley approach into the Chrysler Service Drive). Such public alley construction shall be done under City permit and inspection according to City Engineering Department specifications with all costs borne by the petitioner, their heirs or assigns; and

Provided Further, The petitioner, "Life-Line Christian Center", shall maintain in perpetuity (without an expiration date) an approved surety company bond in the amount of \$2,500.00. This bond assures the City of Detroit will have funds to pay the construction and labor costs in the event of petitioner's default. Also, the petitioner cannot obtain a release from the bond (Law Department No. B-73808) until the new replacement (deeded) public alley is completed by private contract, inspected (under permits), and approved by the City Engineering Department.

Adopted as follows:
Yeas — Council Members Butler, Cleveland, Eberhard, Everett, Hill, Hood, Kelley, Ravitz and President Mahaffey — 9.
Nays — None.

STATE OF MICHIGAN) ss. SHORT FORM — TRUE COPY CERTIFICATE
CITY OF DETROIT)

I, JEFFERY D. BLAINE, DEPUTY CITY CLERK of the City of Detroit, do hereby certify that the annexed paper is a True Copy of a Resolution adopted by the City Council on July 24th, 1991


and approved by the Mayor on August 5th, 1991
as appears from the Detroit Legal News July 18th, 1991 of said City Council, on file in my office.

1125265
PA 020
Rec'd Aug 9, 91

IN WITNESS WHEREOF, I have hereunto set my hand and affixed the Corporate Seal of said City, at Detroit, on

August 9th, 1991

Jeffery D. Blaine
Deputy City Clerk

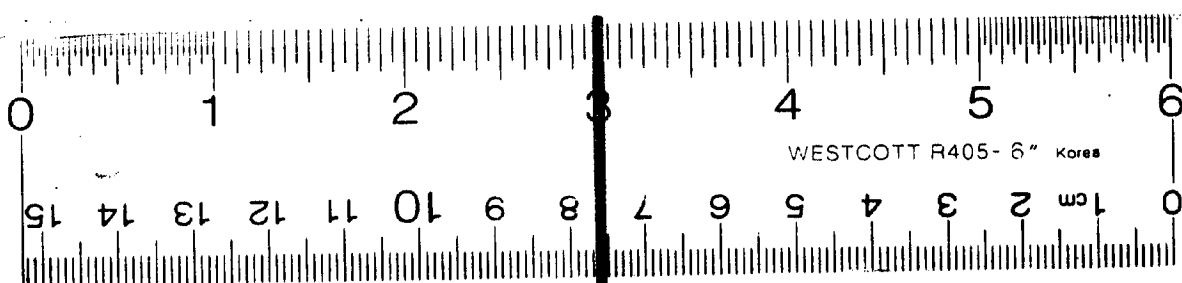

16 X