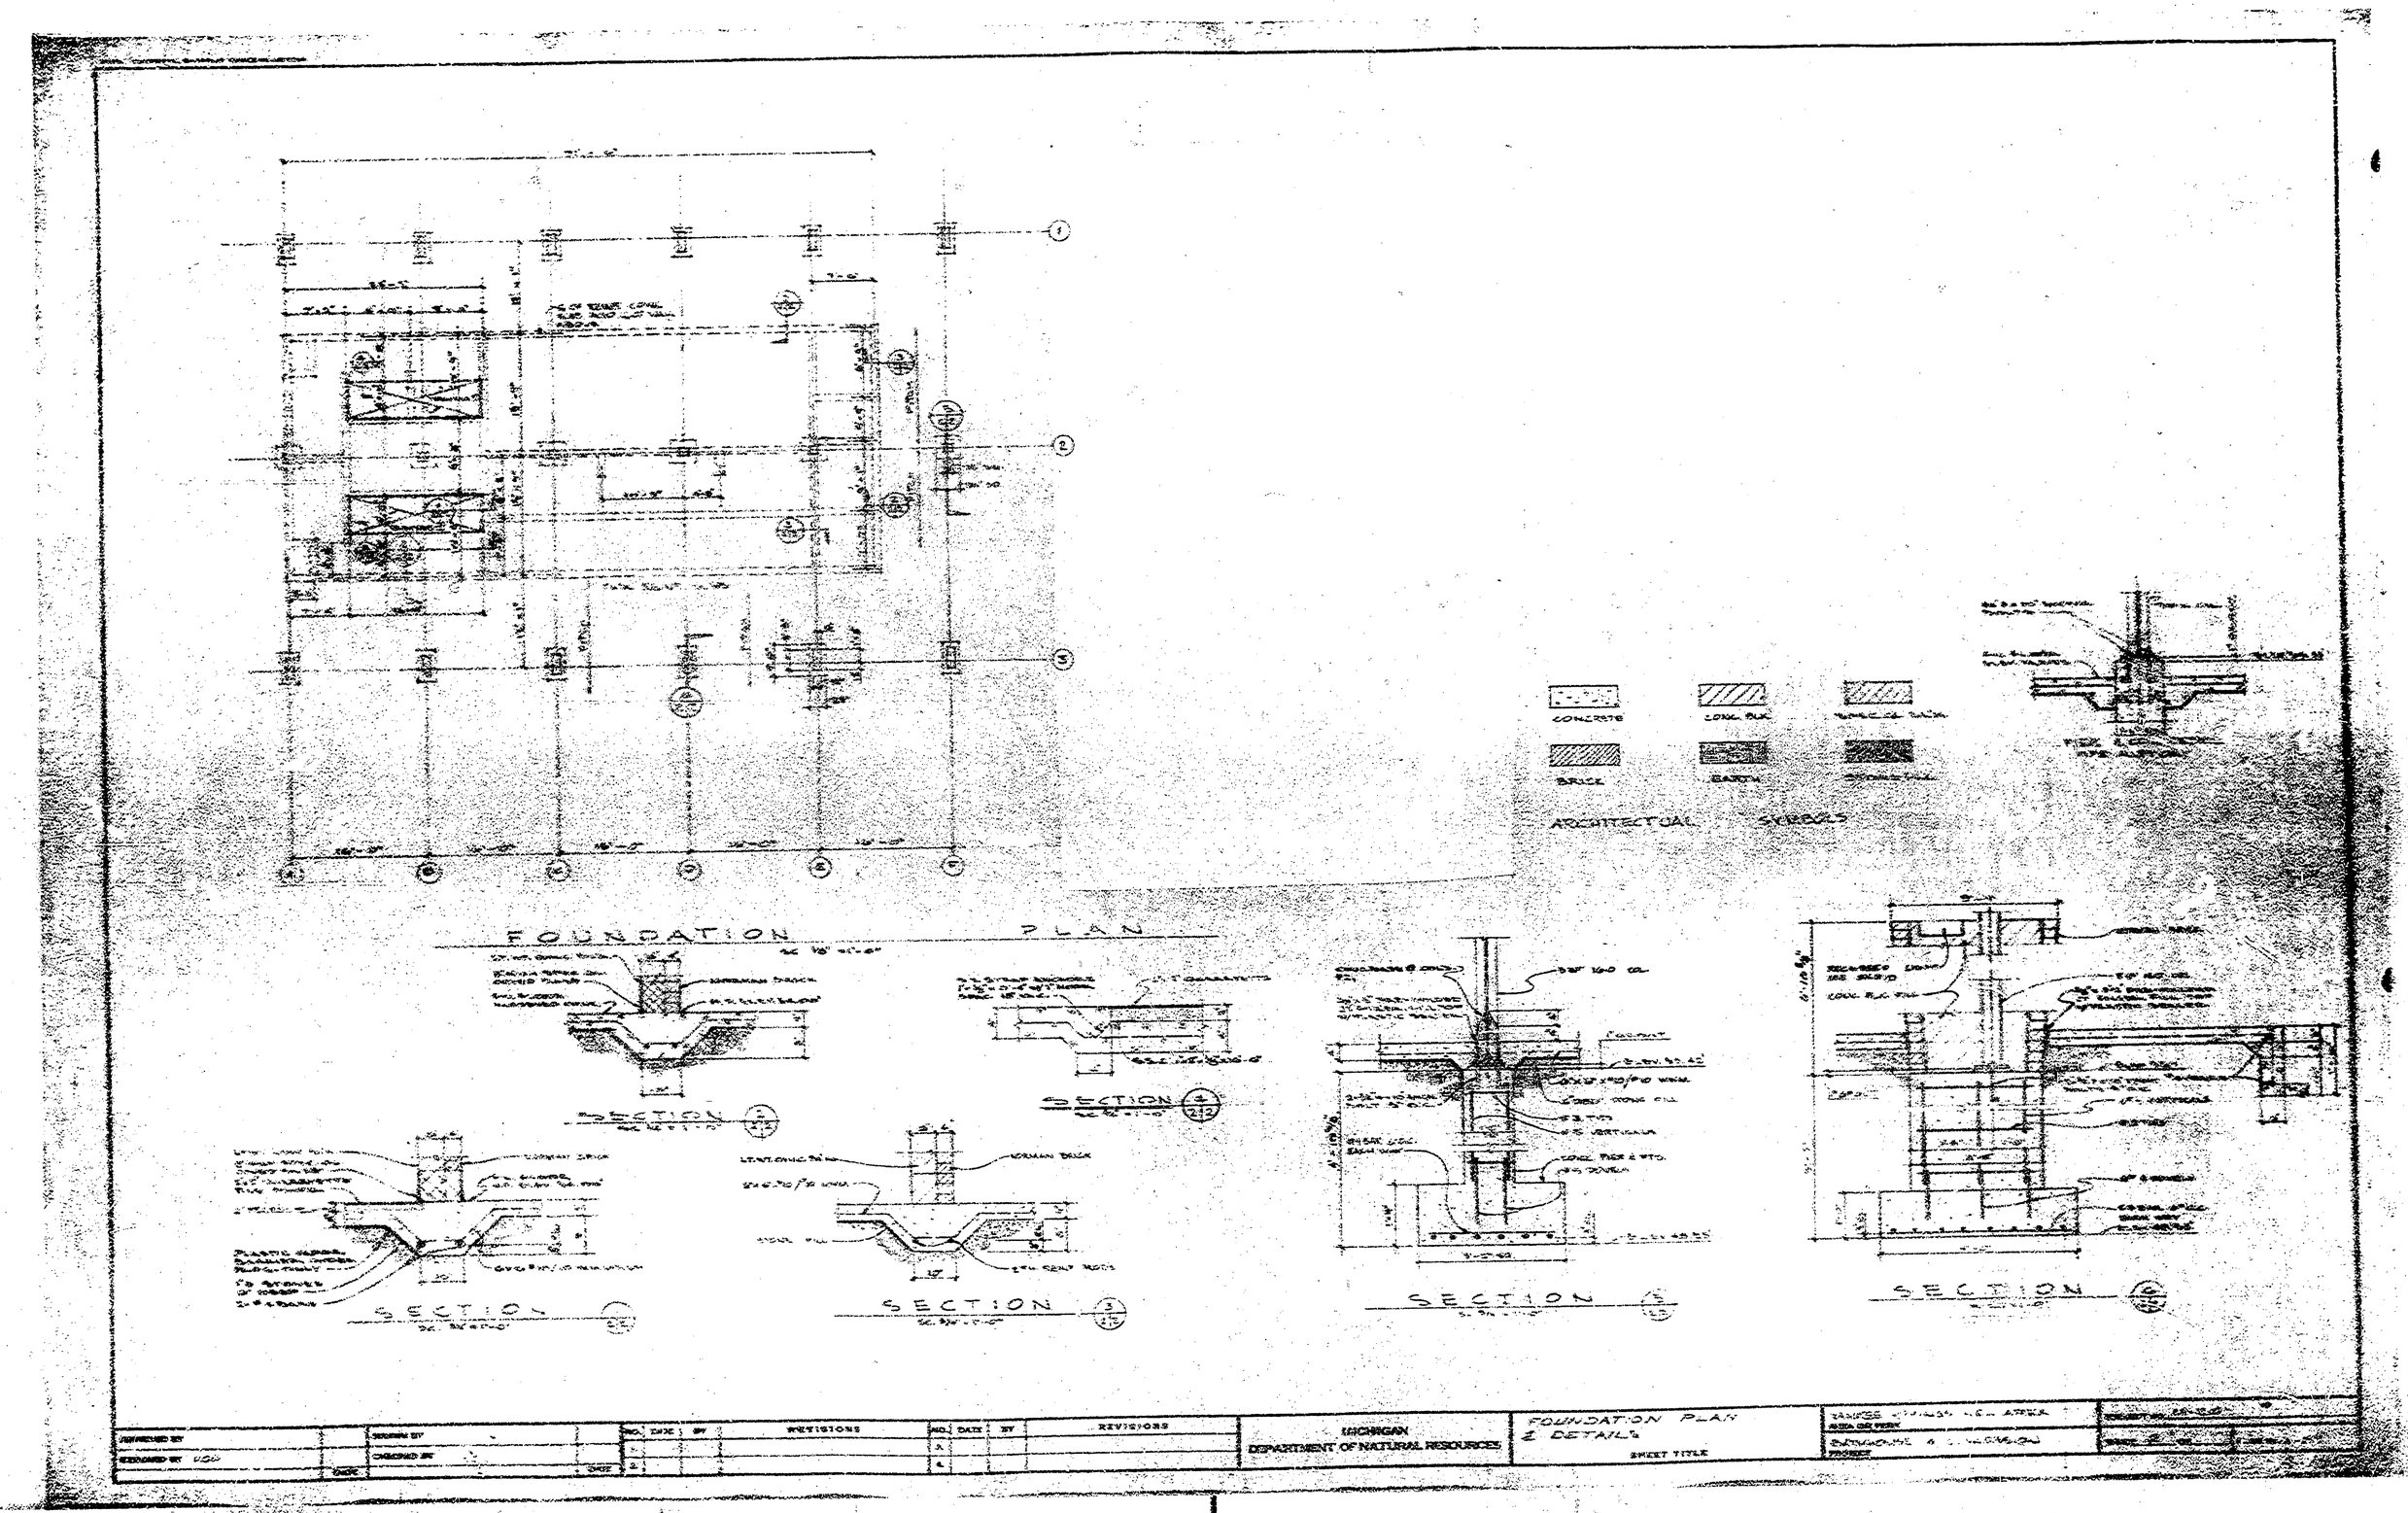
FOUNDATION PLAN
CONCRETE
CONC. BLK.
BRICK
EARTH
ARCHITECTURAL SYMBOLS
SECTION
SECTION
SECTION
SECTION
SECTION
REVISIONS
REVISIONS
MICHIGAN
DEPARTMENT OF NATURAL RESOURCES
FOUNDATION PLAN
& DETAILS
SHEET TITLE