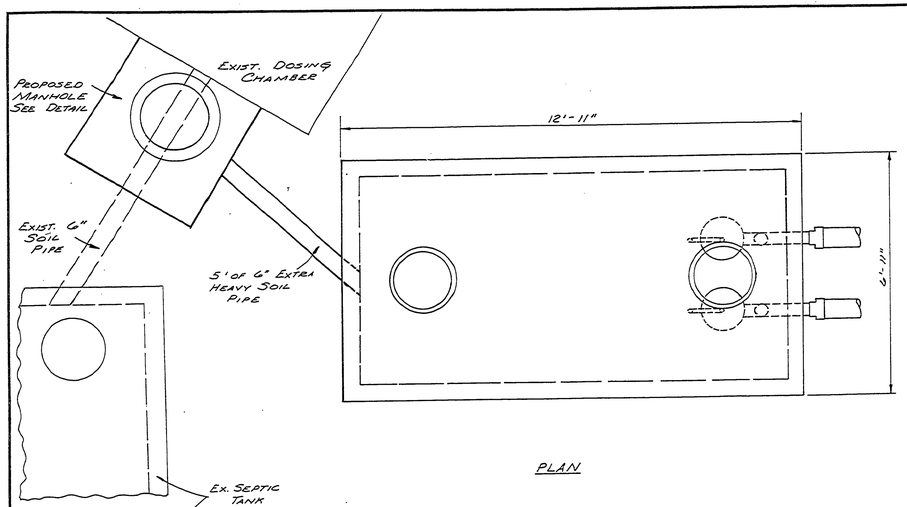

PLAN

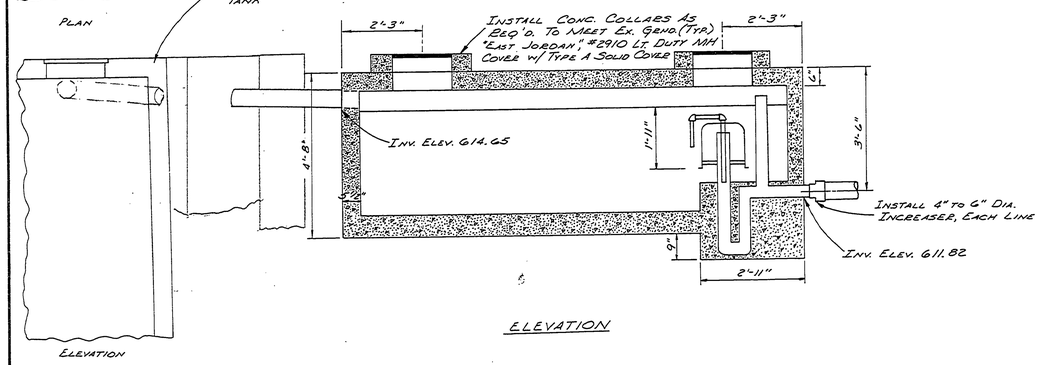

ELEVATION

1030 GALLON PRECAST DOSING CHAMBER - DOUBLE SIPHON
SCALE : 1/2" = 1'-0"

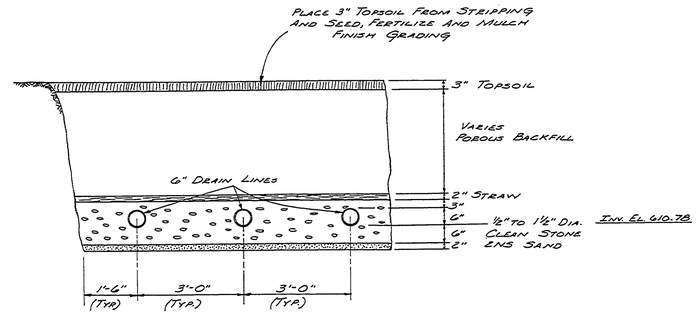

TYPICAL TILE FIELD SECTION
SCALE : 1/2" = 1'-0"

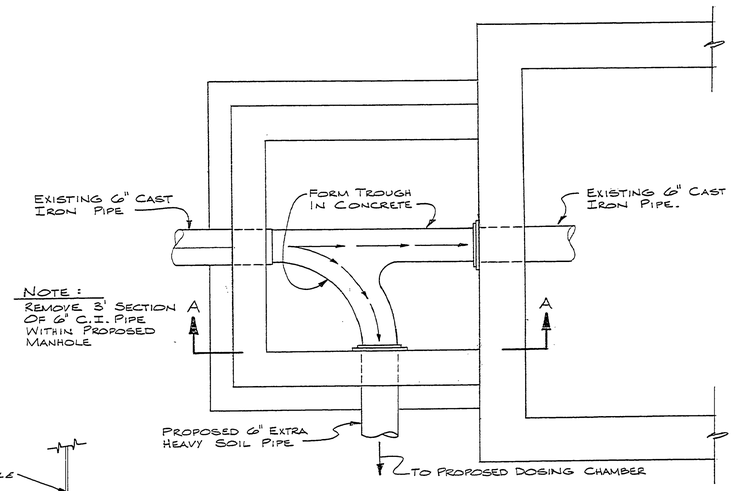

MANHOLE DETAIL

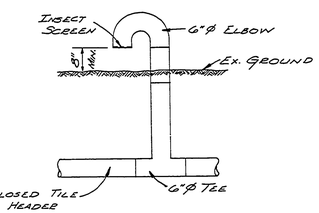

DETAIL OF VENT

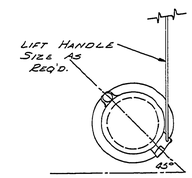

DETAIL OF SHEAR GATE

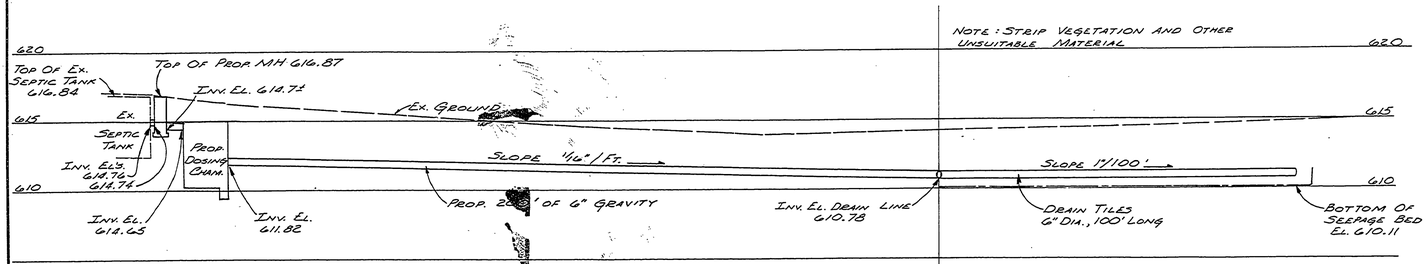

PROFILE SEWER SYSTEM
SCALE : 1"=20' HORZ.
1" = 5' VERT.

Begin Profile Along Center Of Tile Field At Right Angle To 6" Gravity

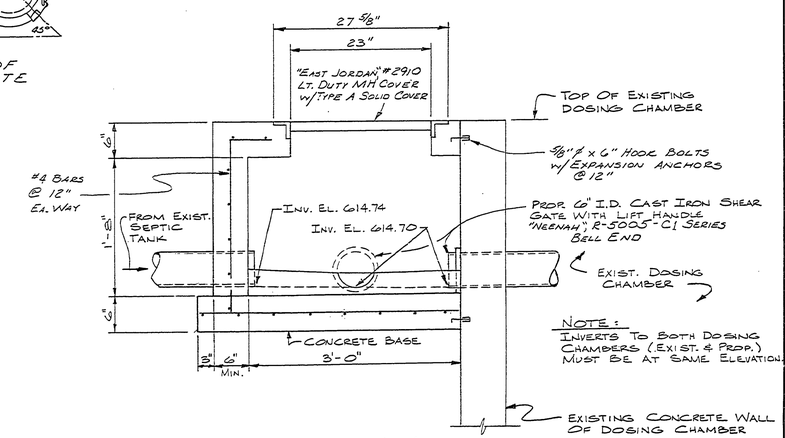

Note :
Inverts To Both Dosing Chambers (Exist. & Prop.) Must Be At Same Elevation.

SECTION A-A
SCALE: 1"=1'-0"

SURVEYED BY		DRAWN BY S. Bandy	9-79	NO.	DATE	BY	REVISIONS	NO.	DATE	BY	REVISIONS	MICHIGAN DEPARTMENT OF NATURAL RESOURCES	DETAILS
DESIGNED BY S. Seconian	8-79	CHECKED BY		1.				3.					SHEET TITLE
	DATE		DATE	2.				4.					

Muskegon State Park — AREA OR PARK
North Campground Tile Field — PROJECT
PROJECT NO. 24-2133
SHEET 2 OF 2
PLAN NO. E-122

N41050