PLANT MATERIAL LIST

KEY	QUANTITY	BOTANICAL NAME	COMMON NAME
CER. CAN.	3	Cercis canadensis	Redbud
CRA. INE.	6	Crataegus curs-galli inermis cv. 'Cruzam'	Crusader-Cruzam Hawthorn
EUO. ALA.	6	Euonymus alatus 'Compactus'	Dwarf Burningbush
EUO. FOR. 'COL'	366	Euonymus fortunei 'Coloratus'	Purpleleaf Wintercreeper
EUO. FOR. 'VEG'	3	Euonymus fortunei 'Vegetus'	Bigleaf Wintercreeper
FOR. INT.	9	Forsythia x intermedia 'Lynwood Gold'	Lynwood Gold Forsythia
HAM. VER.	3	Hamamelis vernalis	Vernal Witch Hazel
JUN. SAB.	16	Juniperus sabina 'Broadmoor'	Broadmoor Juniper
PHL. SUB.	29	Phlox subulata x 'Atrapurpurea'	Creeping Phlox

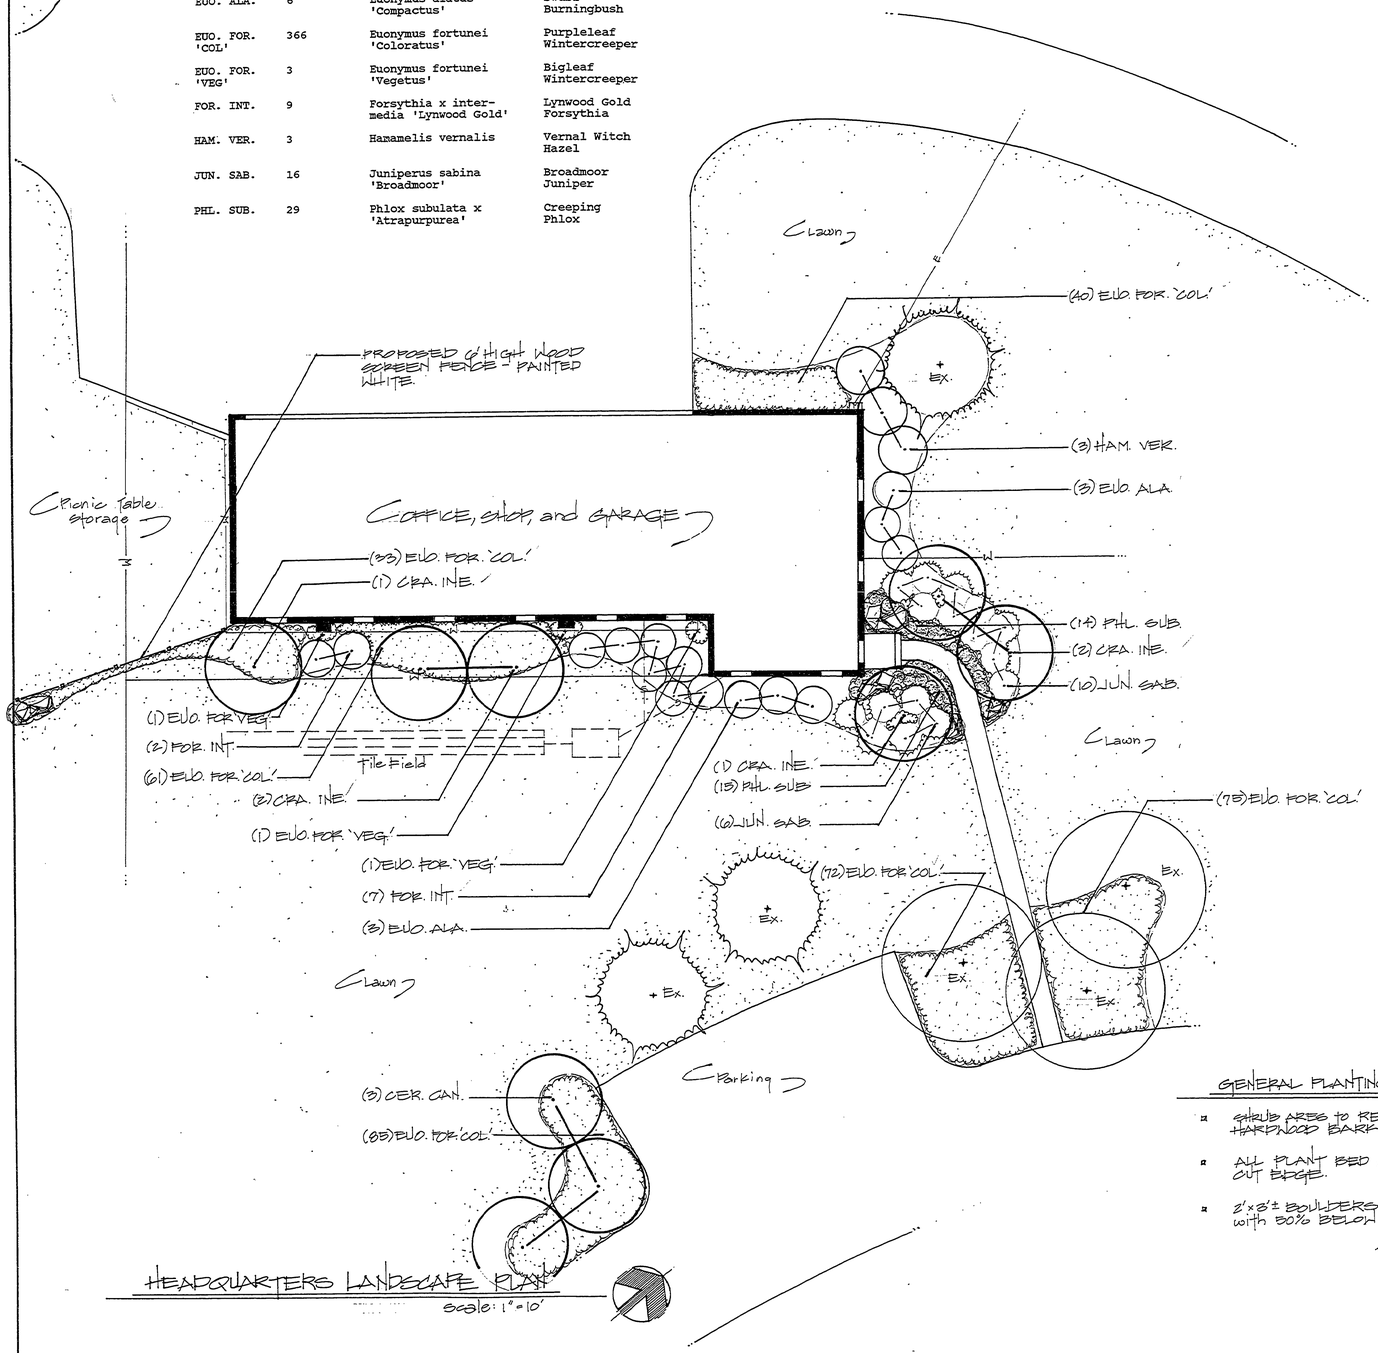

HEADQUARTERS LANDSCAPE PLAN
scale: 1"=10'

PLANT MATERIAL LIST

KEY	QUANTITY	BOTANICAL NAME	COMMON NAME
EUO. ALA.	6	Euonymus alatus 'Compactus'	Dwarf Burningbush
EUO. FOR. 'COL'	30	Euonymus fortunei 'Coloratus'	Purpleleaf Wintercreeper
JUN. SAB.	7	Juniperus sabina 'Broadmoor'	Broadmoor Juniper
PHL. SUB.	25	Phlox subulata x 'Atrapurpurea'	Creeping Phlox
MAL. 'IND'	1	Malus 'Indian Magic'	Indian Magic Crabapple
SPI. JAP.	5	Spiraea japonica 'Little Princess'	Little Princess Spiraea

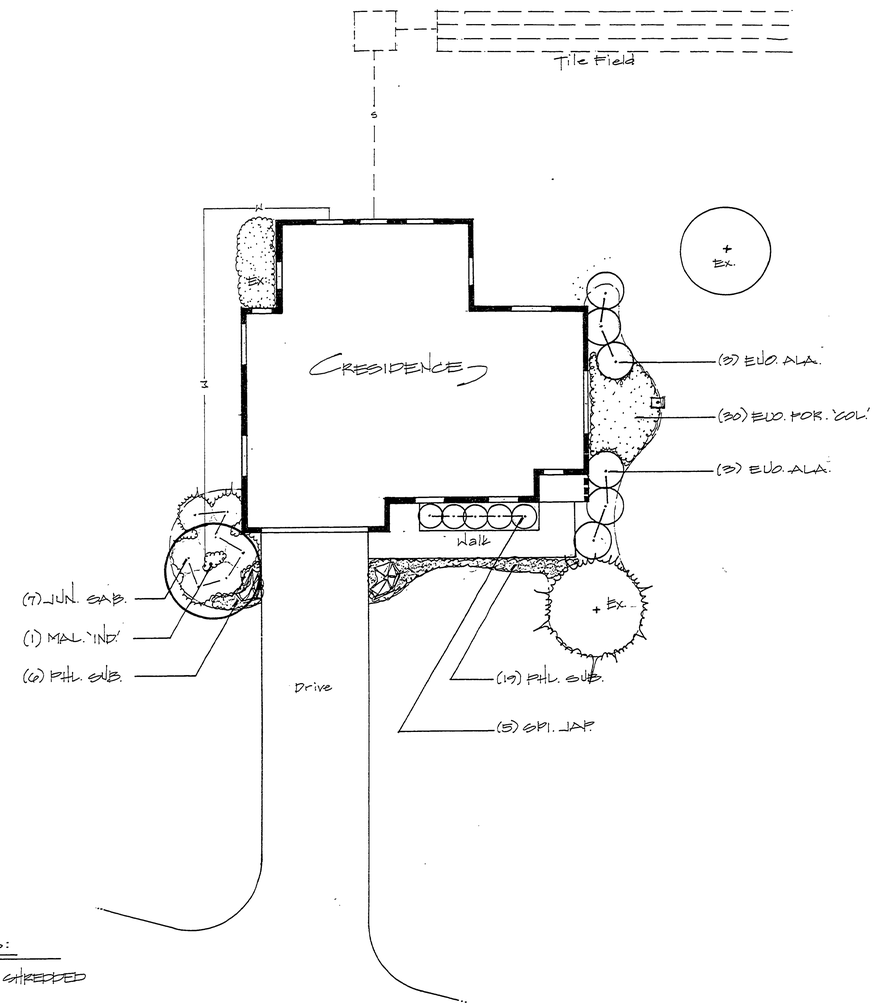

RESIDENCE LANDSCAPE PLAN
scale: 1"=10'

GENERAL PLANTING NOTES:

- SHRUB ARES TO RECEIVE 2" SHREDDED HARDWOOD BARK.
- ALL PLANT BED AREAS TO HAVE SPADE CUT EDGE.
- 2'x3'± BOULDERS SHOULD BE POSITIONED with 50% BELOW GRADE and 50% EXPOSED.

SURVEYED BY		DRAWN BY P. PETERSEN	5/91	NO.	DATE	BY	REVISIONS	NO.	DATE	BY	REVISIONS	MICHIGAN DEPARTMENT OF NATURAL RESOURCES	FOUNDATION PLANTING PLANS FOR THE HEADQUARTERS and RESIDENCE SHEET TITLE
DESIGNED BY P. PETERSEN	5/91 DATE	CHECKED BY	DATE	1.				3.					
				2.				4.					

MUSKEGON STATE PARK
AREA OR PARK
PROJECT

PROJECT NO.
SHEET 1 OF 2
PLAN NO. L-127