FI-1538 K&E 10 9153 9-76 2308

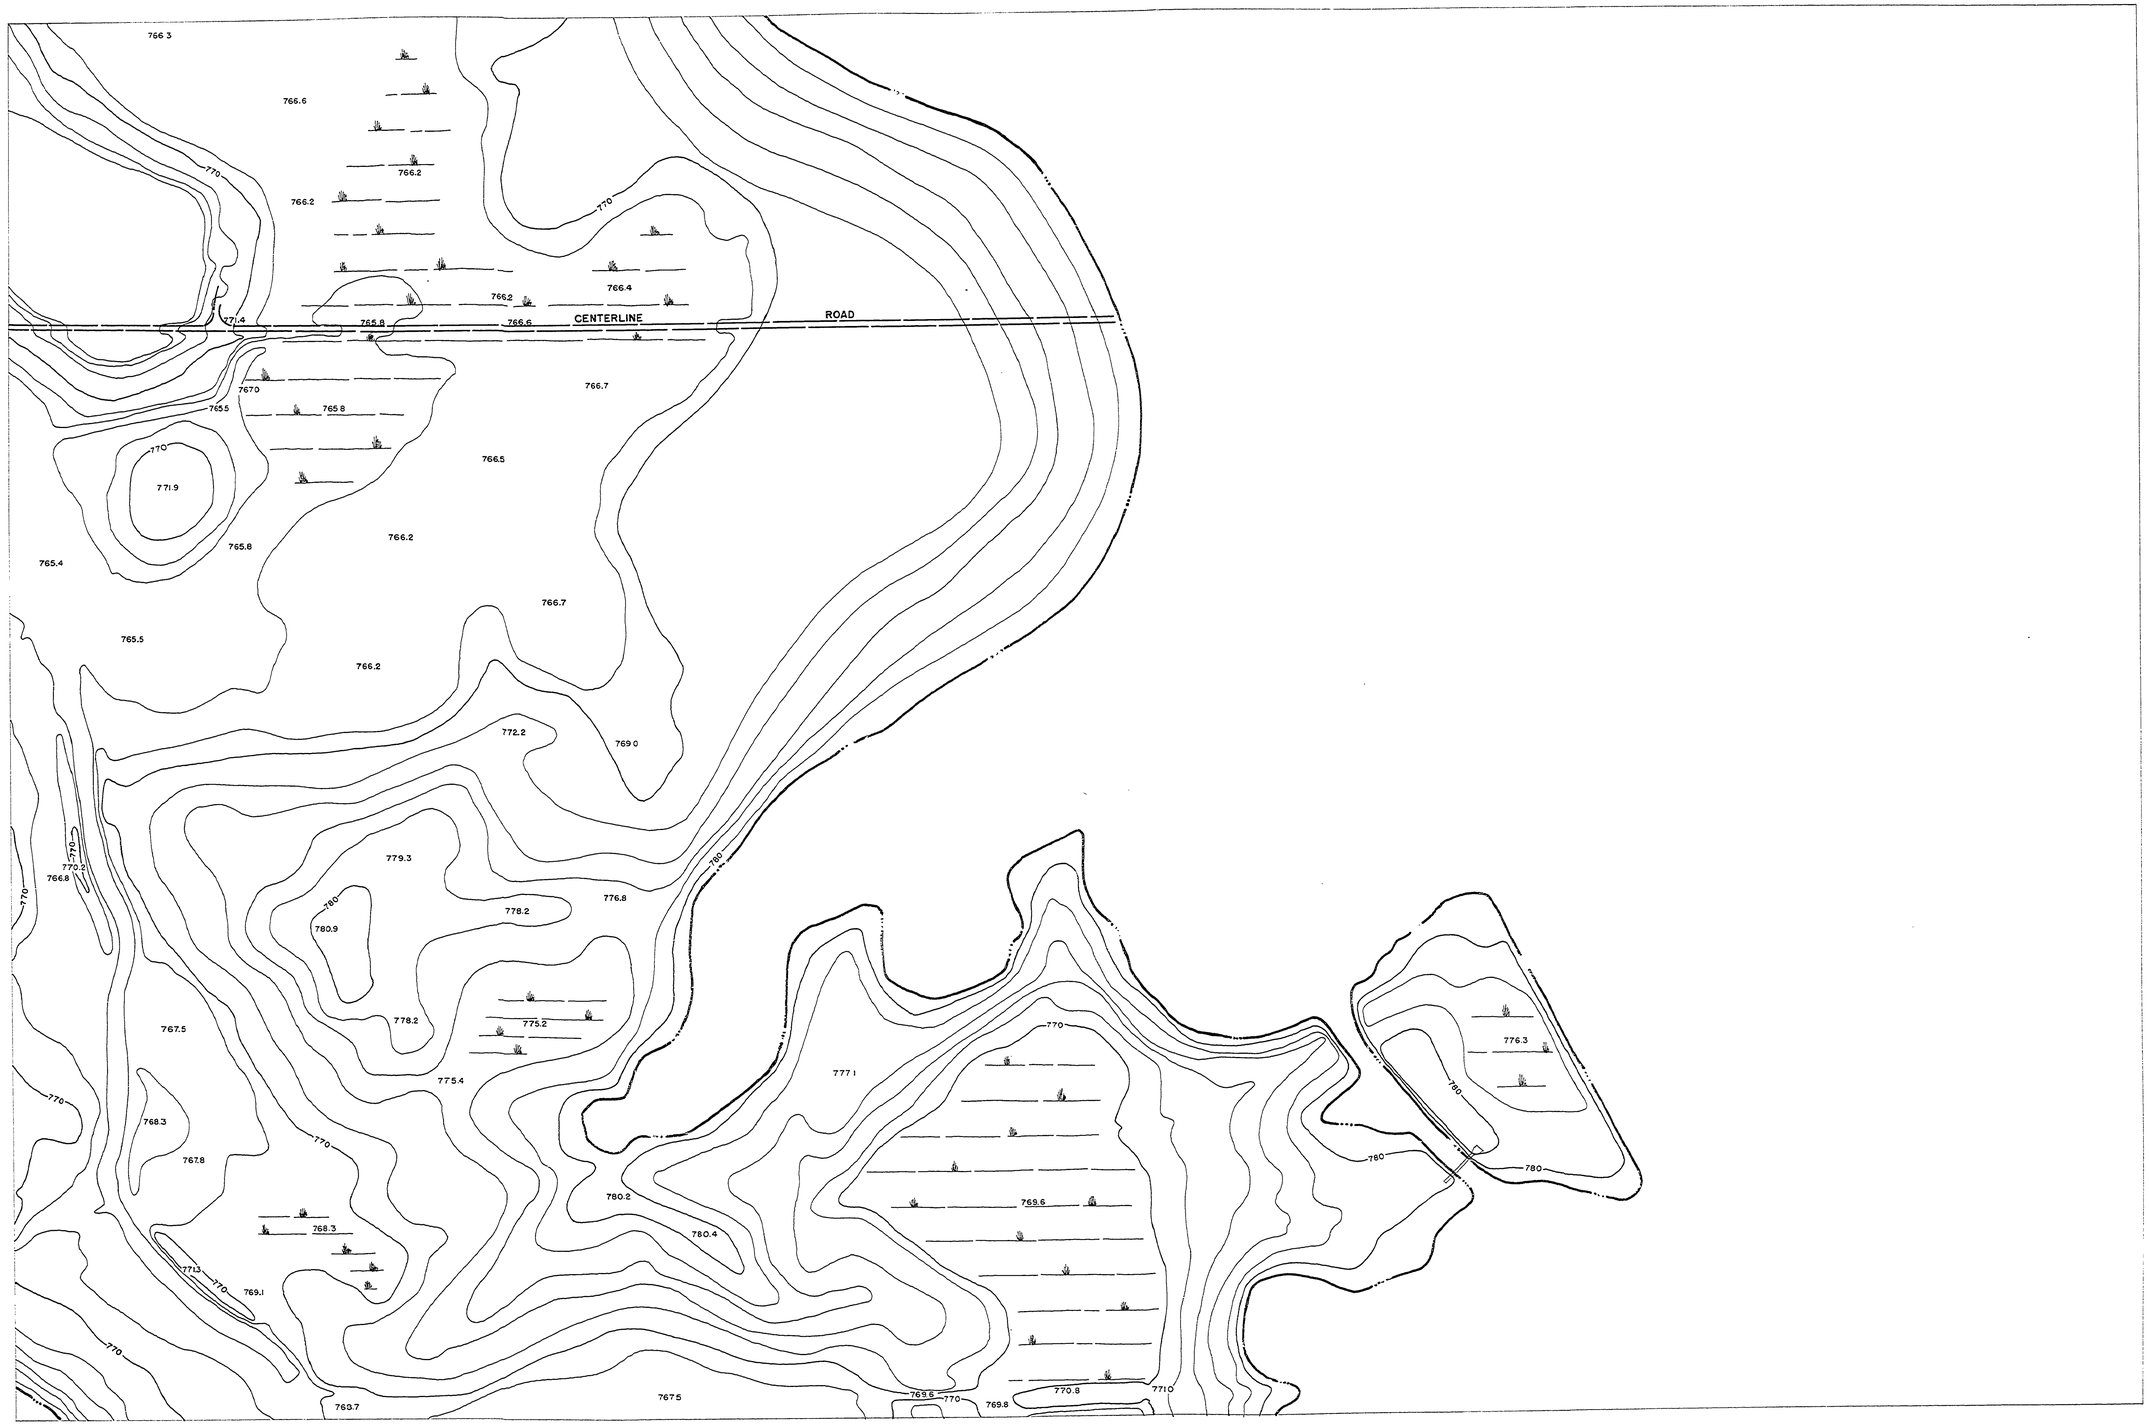

MEAN LAKE ELEV. 782.0

SURVEYED BY		DRAWN BY RAM	032079	NO.	DATE	BY	REVISIONS	NO.	DATE	BY	REVISIONS	MICHIGAN DEPARTMENT OF NATURAL RESOURCES	LAKEBED CONDITIONS
DESIGNED BY		CHECKED BY		1.				3.					SHEET TITLE
	DATE		DATE	2.				4.					

AREA OR PARK SLEEPY HOLLOW

PROJECT

PROJECT NO.

SHEET 3 OF 8

PLAN NO. L-97