COMMERCIAL BLUEPRINT SERVICE 600 6-65

ENGINEERING DRAWINGS

PROJECT TITLE	PLAN NUMBER	DATE
PRICE ROAD RELOCATION	E-100	01-73
BEACH, ROADS & LAKEBED	E-101	03-74
GASLINE EASEMENT SURVEY	E-102	
CAMPGROUND DEVELOPMENT	E-103	09-75
LAKEBED CLEARING	E-104	
WATER SYSTEM AT HEADQUARTERS	E-105	01-76
WELL AND TWO HEAD PUMPS	E-106	01-76
SEWAGE SYSTEM & MISC. SITE WORK	E-107	05-76
PLANTING PLAN	E-108	12-75
BEACH EROSION CONTROL	E-109	01-77
BITUMINOUS SURFACING & CURBING	E-110	04-77
ROAD, PARKING & BOATLAUNCH	E-111	12-77
SERVICE AREA SEWAGE SYSTEM	E-112	02-79
PARKING LOT & BRIDGE	E-113	03-80
	E-114	
MODERN CAMPGROUND	E-115	02-87
BITUMINOUS SURFACING	E-116	04-88

LANDSCAPE DRAWINGS

PROJECT TITLE	PLAN NUMBER	DATE
CURRENT EXISTING CONDITIONS	L-118	UPDATED 03-79
LAKEBED & TOPO INDEX SHEET (L-96)	L-97	03-79
MASTER PLAN	L-100	06-77
ORGANIZATION CAMGROUND	L-102	12-70
PRICE ROAD RELOCATION	L-103	05-71
LAKEBED PREPARATION	L-104	01-72
BEACH DEVELOPMENT	L-105	10-71
ENTRANCE ROAD, PICNIC PARKING LAYOUT	L-106	10-71
PICNIC SHELTER LOCATION MAP	L-110	09-75
SEEDLING PLANTING PLAN	L-113	02-76
ROAD, PARKING & BOAT LAUNCH	L-114	03-77
WALKS & SERVICE DRIVE	L-115	04-78
	L-116	
FISHERMAN ACCESS	L-117	08-78
MODERN CAMPGROUND	L-120	12-84
RECREATION POND	L-121	
SCHOOLHOUSE RELOCATION	L-122	04-85

ARCHITECTURAL DRAWINGS

PROJECT TITLE	PLAN NUMBER	DATE
GARAGE, OFFICE, SHOP	A-100	03-72
BEACH HOUSE & ENTRANCE BLDG.	A-101	12-76
RESIDENCE	A-102	09-73
PICNIC TOILET & SHELTER	A-103	02-80
CAMPGROUND TOILET/SHOWERS & REGISTRATION BLDG	A-104	06-87

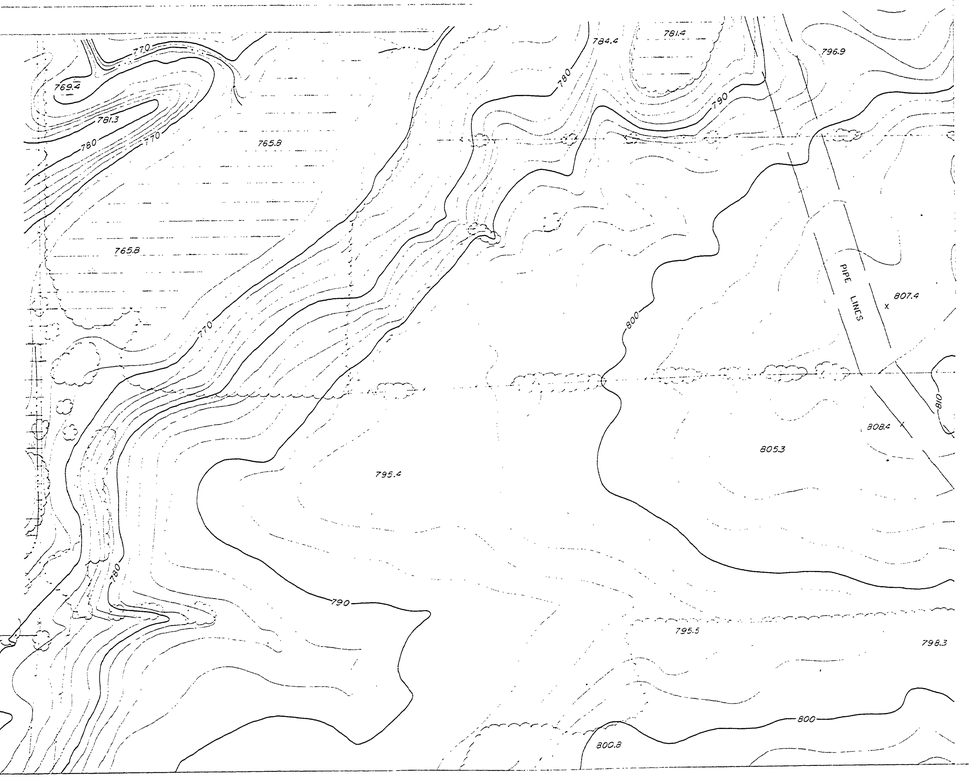

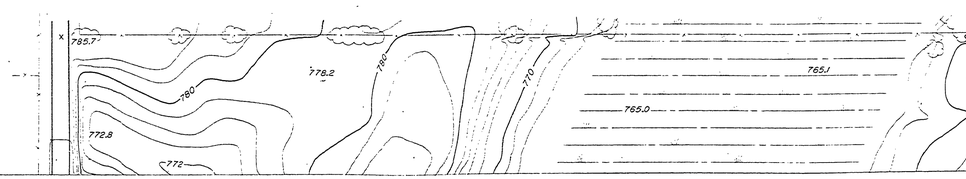

DATE OF PHOTOGRAPHY APRIL 1966 DATE OF MAPPING JUNE 1966

SURVEYED BY		DRAWN BY		NO.	DATE	BY	REVISIONS	NO.	DATE	BY	REVISIONS
DESIGNED BY		CHECKED BY		1.				3.			
	DATE		DATE	2.				4.			

MICHIGAN
DEPARTMENT OF CONSERVATION

SLEEPY HOLLOW STATE PARK

SCALE 1"=100' CONTOUR INTERVAL 2'

SHEET NO. ___ OF ___

FOR PROJECT NO. ___

SHEET ___ OF ___ PLAN NO. L-118