R-1658 IMAGE MEDIA 21-32-01 250 2-79 69874*

SLEEPY HOLLOW STATE PARK

CAMPGROUND REGISTRATION BUILDING AND TWO CAMPGROUND TOILET & SHOWER BUILDINGS

CLINTON COUNTY — PROJECT NO. 24-2588

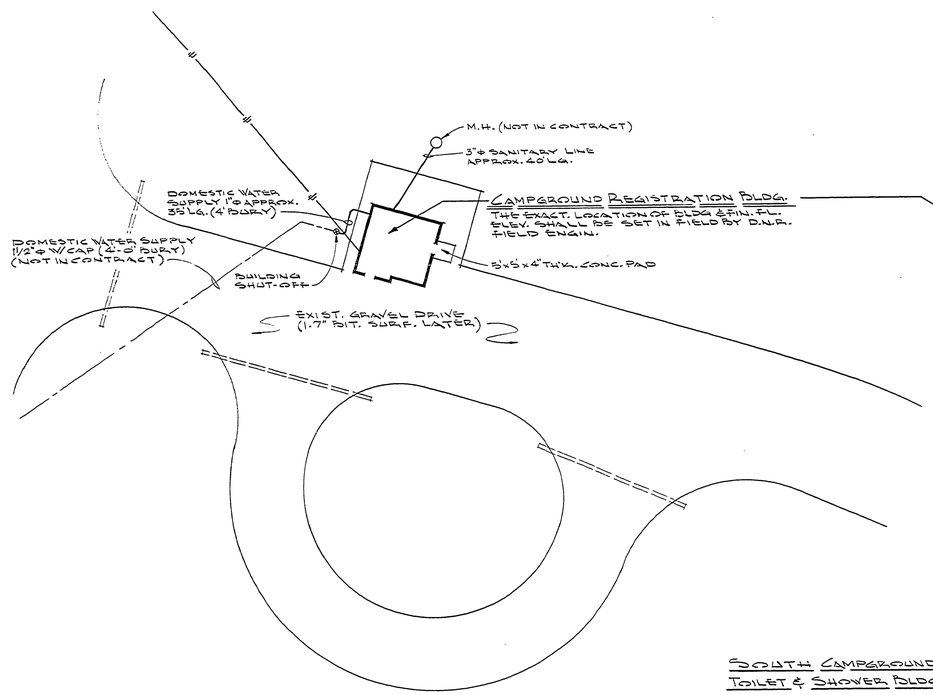

CAMPGROUND REGISTRATION BLDG.
SITE PLAN
SCALE 1" = 20'

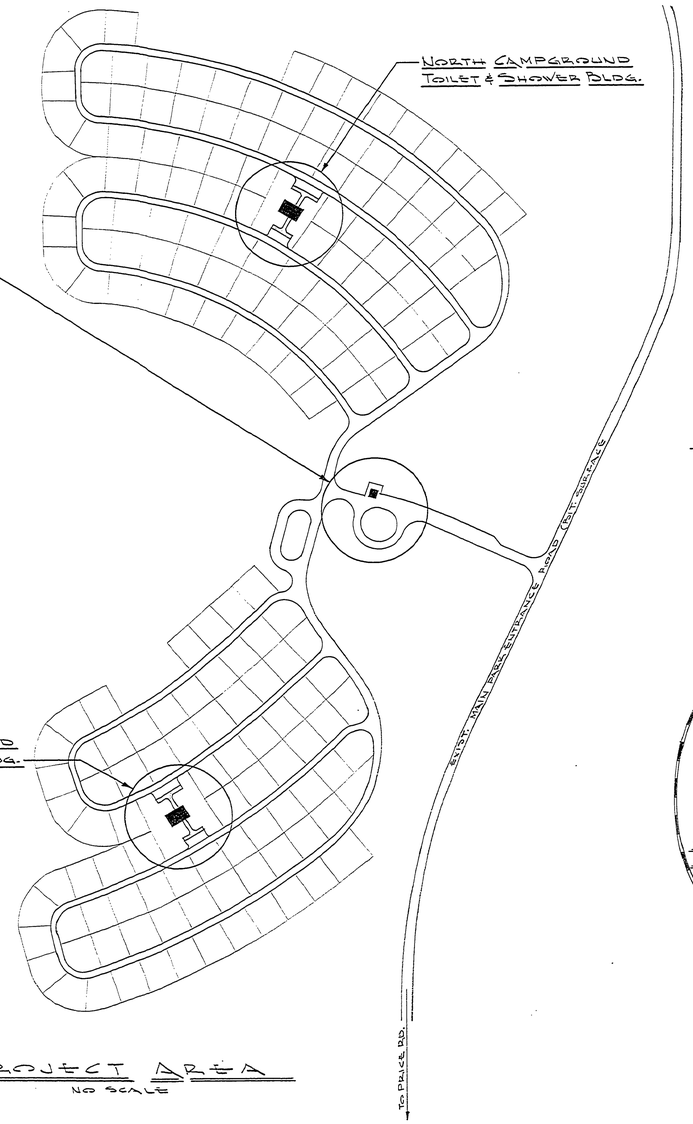

PROJECT AREA
NO SCALE

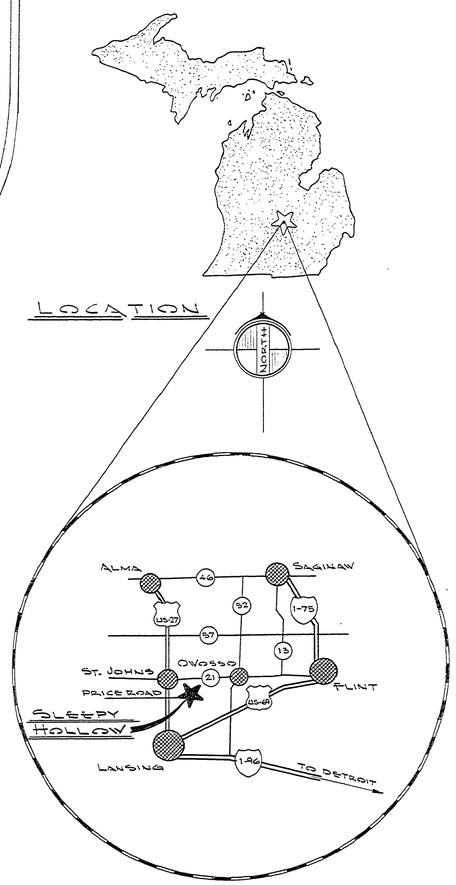

LOCATION
NO SCALE

SHEET INDEX

NO.	TITLE
1	TITLE SHEET AND REGISTRATION BLDG. SITE PLAN
2	REGISTRATION BLDG. PLANS, ELEVATIONS & DETAILS
3	TOILET & SHOWER BLDG'S. SITE PLANS
	NORTH CAMPGROUND TOILET & SHOWER BLDG.
4	PLANS & SCHEDULES
5	ELEVATIONS & SECTIONS
6	DOOR DETAILS & ELEVATIONS
7	ROOF FRAMING & SECTIONS
8	WALL SECTIONS
9	SECTIONS & DETAILS
10	WASTE PLUMBING FLOOR PLANS
11	DOMESTIC WATER SUPPLY PLANS
12	ELECTRICAL & VENTILATION FLOOR PLANS
	SOUTH CAMPGROUND TOILET & SHOWER BLDG.
13	PLANS & SCHEDULES
14	ELEVATIONS & SECTIONS
15	DOOR DETAILS & ELEVATIONS
16	ROOF FRAMING & SECTIONS
17	WALL SECTIONS
18	SECTIONS & DETAILS
19	WASTE PLUMBING FLOOR PLANS
20	DOMESTIC WATER SUPPLY PLANS
21	ELECTRICAL & VENTILATION FLOOR PLANS

BUILDING COMMITTEE APPROVAL
BY: _____ CHAIRMAN DATE _____
RECOMMENDED FOR APPROVAL: [signature] ENGINEERING OR ARCHITECTURAL SUPERVISOR 6/24/87 DATE
RECOMMENDED FOR APPROVAL: _____ PROGRAM AND PLAN COORDINATOR DATE _____
DIVISION/REGION APPROVAL
BY: [signature] DIVISION CHIEF/REGIONAL MANAGER 6-24-87 DATE
ENGINEERING DIVISION
APPROVED: [signature] CHIEF ENGINEER 6-24-87 DATE

SURVEYED BY		DRAWN BY		NO.	DATE	BY	REVISIONS	NO.	DATE	BY	REVISIONS
DESIGNED BY		CHECKED BY		1.				3.			
	DATE		DATE	2.				4.			

MICHIGAN
DEPARTMENT OF NATURAL RESOURCES

TITLE SHEET AND REGISTRATION BLDG. SITE PLAN
SHEET TITLE

AREA OR PARK: SLEEPY HOLLOW STATE PARK
PROJECT: CAMPGROUND REGISTRATION BLDG. N. & S. TOILET & SHOWER BLDG'S.

PROJECT NO. 24-2588
SHEET 1 OF 21 — PLAN NO. A-104