R-1638 IMAGE MEDIA 21-32-01 250 2-79 69874*

SLEEPY HOLLOW STATE PARK

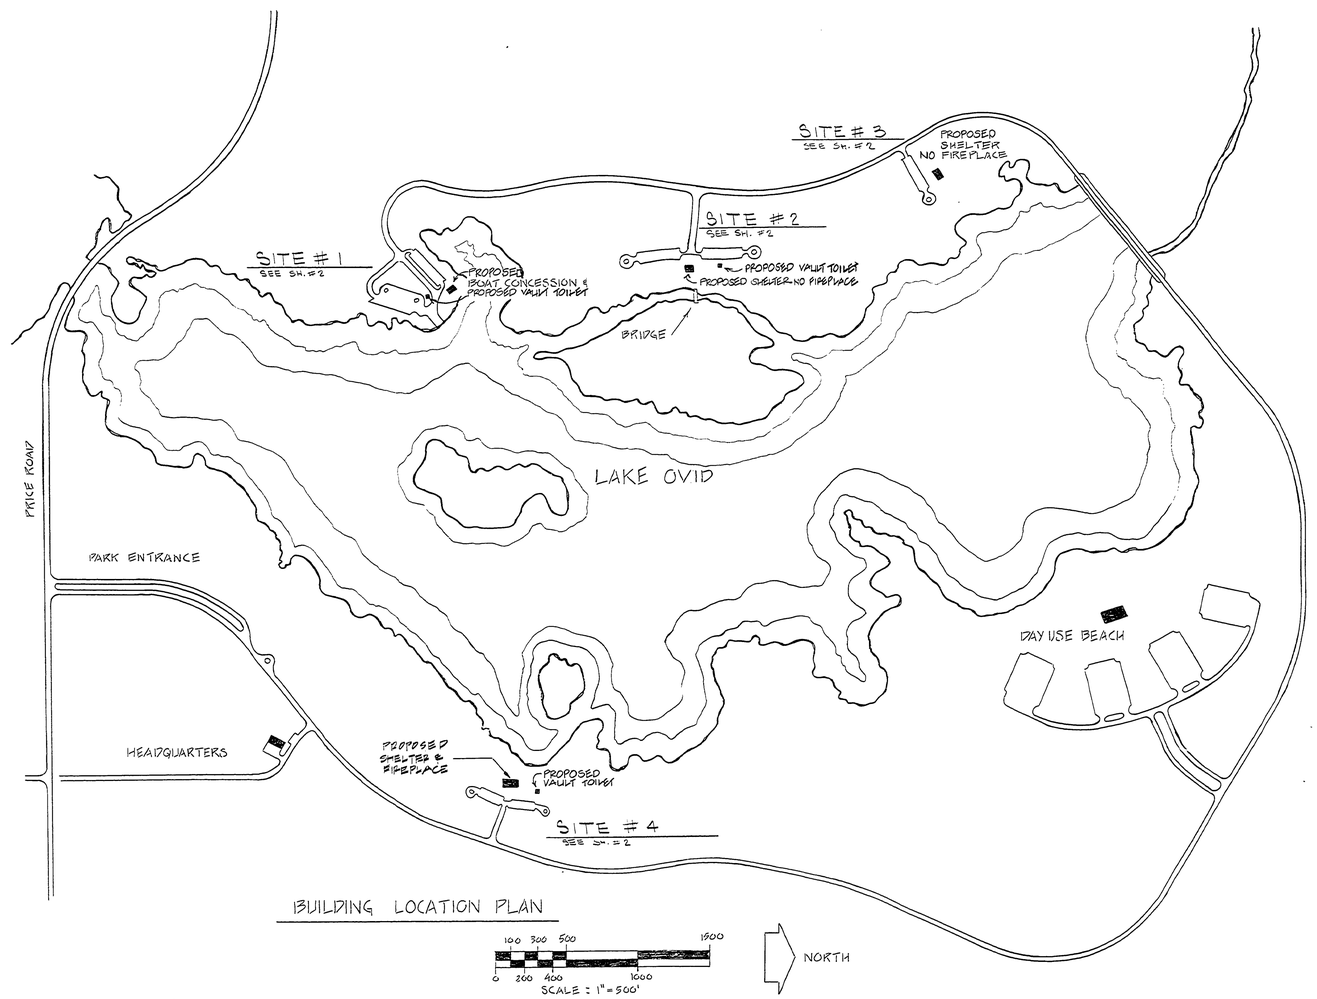

BUILDING LOCATION PLAN

100 300 500 1500
0 200 400 1000
SCALE : 1" = 500'

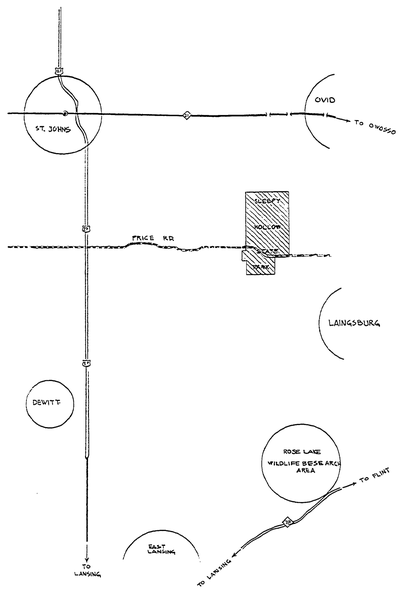

CLINTON COUNTY
NOT TO SCALE

N

BUILDING COMMITTEE APPROVAL	
BY: _____ CHAIRMAN	DATE _____
RECOMMENDED FOR APPROVAL: ENGINEERING OR ARCHITECTURAL SUPERVISOR	3/6/80 DATE
RECOMMENDED FOR APPROVAL: PROGRAM AND PLANNING COORDINATOR	3-27-80 DATE
DIVISION/REGION APPROVAL	
BY: DIVISION CHIEF/REGIONAL MANAGER	3-27-80 DATE
ENGINEERING DIVISION	
APPROVED: CHIEF ENGINEER	DATE

SOIL CONSERVATION SERVICE

APPROVED H.W. Belcher Jr. STATE CONSERVATION ENGINEER — DATE 12-12-80

Wendell B. Mosley HEAD, ENGINEERING STAFF MIDWEST TECHNICAL SERV. CENTER — 1-14-81

SURVEYED BY		DRAWN BY HOMA FIROOZ		NO.	DATE	BY	REVISIONS	NO.	DATE	BY	REVISIONS	MICHIGAN DEPARTMENT OF NATURAL RESOURCES	TITLE SHEET
DESIGNED BY		CHECKED BY		1.				3.					SHEET TITLE
	DATE		DATE	2.				4.					

AREA OR PARK: SLEEPY HOLLOW STATE PARK

PROJECT: BOAT CONCESSION, TOILETS & SHELTERS

PROJECT NO. 21-9690

SHEET 1 OF 5 — PLAN NO. A-103