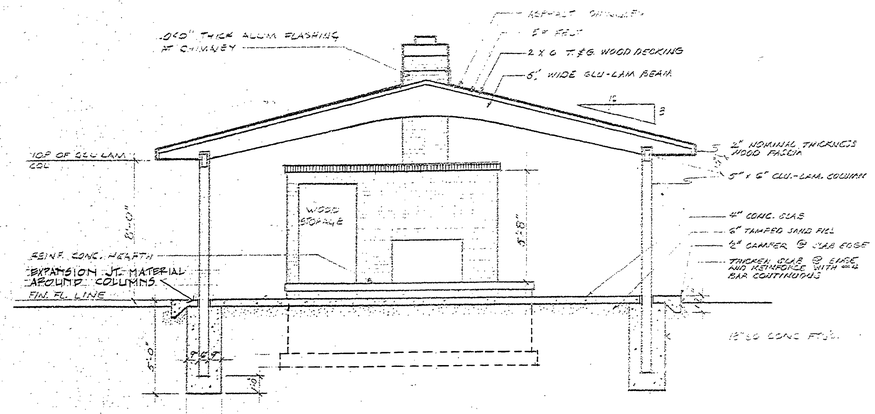

SECTION

SCALE: 1/4" = 1'-0"

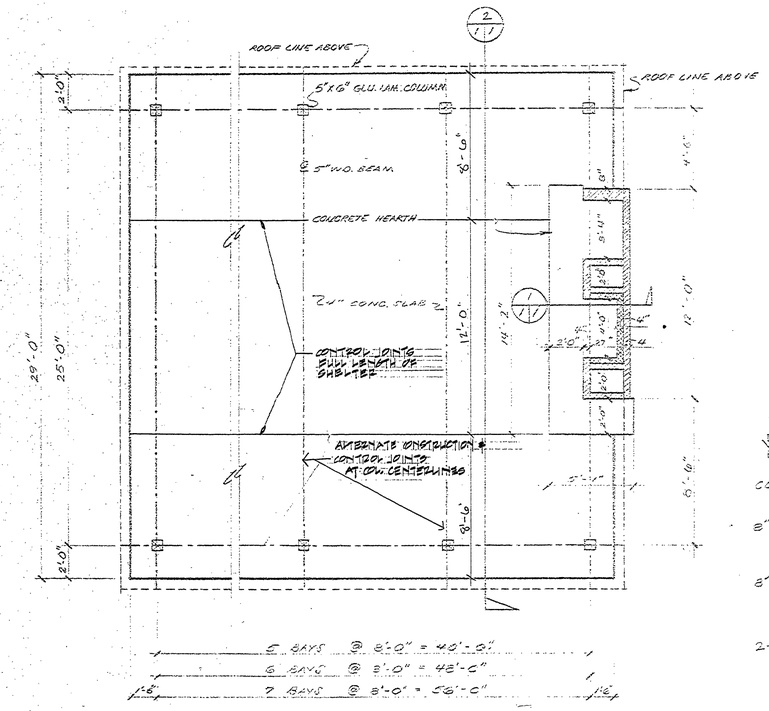

PLAN

SCALE: 1/4" = 1'-0"

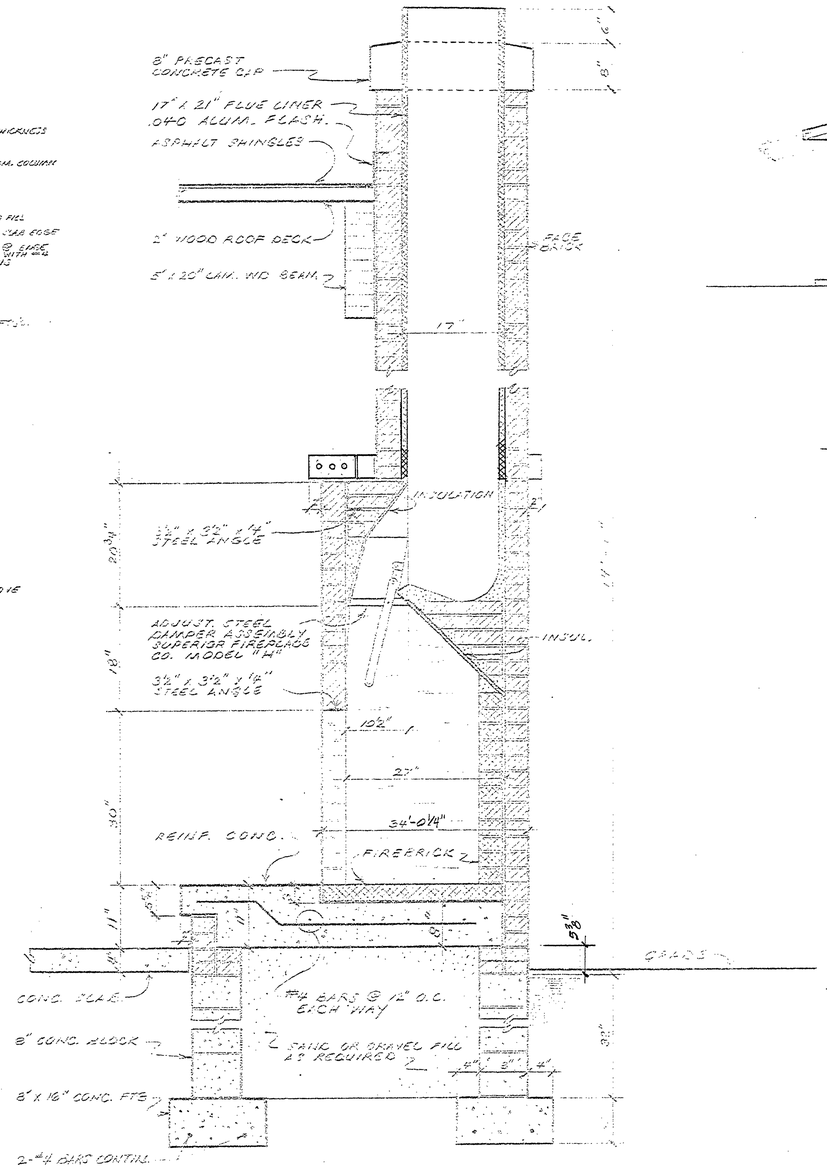

FIREPLACE SECTION

SCALE: 1/4" = 1'-0"

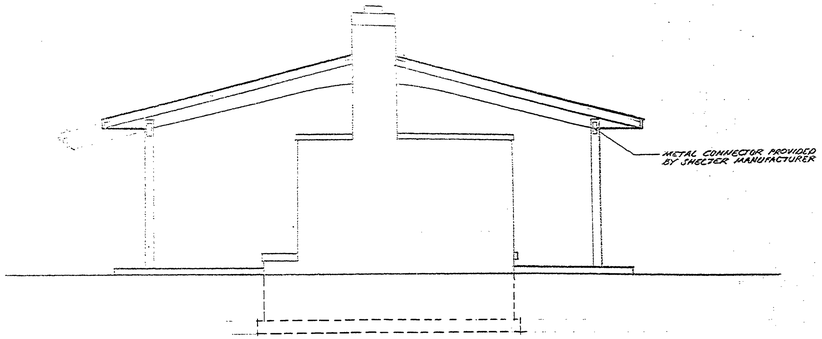

END ELEVATION

SCALE: 1/4" = 1'-0"

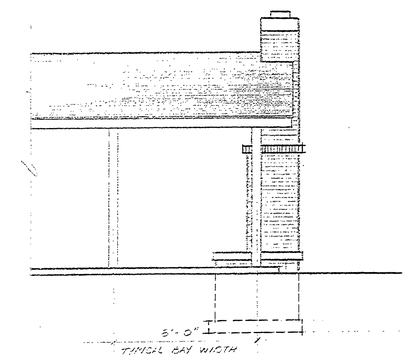

SIDE ELEVATION

SCALE: 1/4" = 1'-0"

BUILDING COMMITTEE APPROVAL
BY: _____ CHAIRMAN DATE _____
RECOMMENDED FOR APPROVAL: ENGINEERING OR ARCHITECTURAL SUPERVISOR DATE
RECOMMENDED FOR APPROVAL: PROGRAM AND PLAN COORDINATOR DATE
DIVISION / REGION APPROVAL
BY: _____ DIVISION CHIEF/REGIONAL MANAGER DATE
ENGINEERING DIVISION
APPROVED: _____ CHIEF ENGINEER DATE

SURVEYED BY		DRAWN BY		NO.	DATE	BY	REVISIONS	NO.	DATE	BY	REVISIONS
DESIGNED BY		CHECKED BY		1.				3.			
DATE		DATE		2.				4.			

MICHIGAN
DEPARTMENT OF NATURAL RESOURCES

SHEET TITLE

SLEEPY HOLLOW STATE PARK
AREA OR PARK
BOAT CONCESSION, TOILETS & SHELTERS
PROJECT

PROJECT NO. 21-9690
SHEET 3 OF 5 PLAN NO. P-103