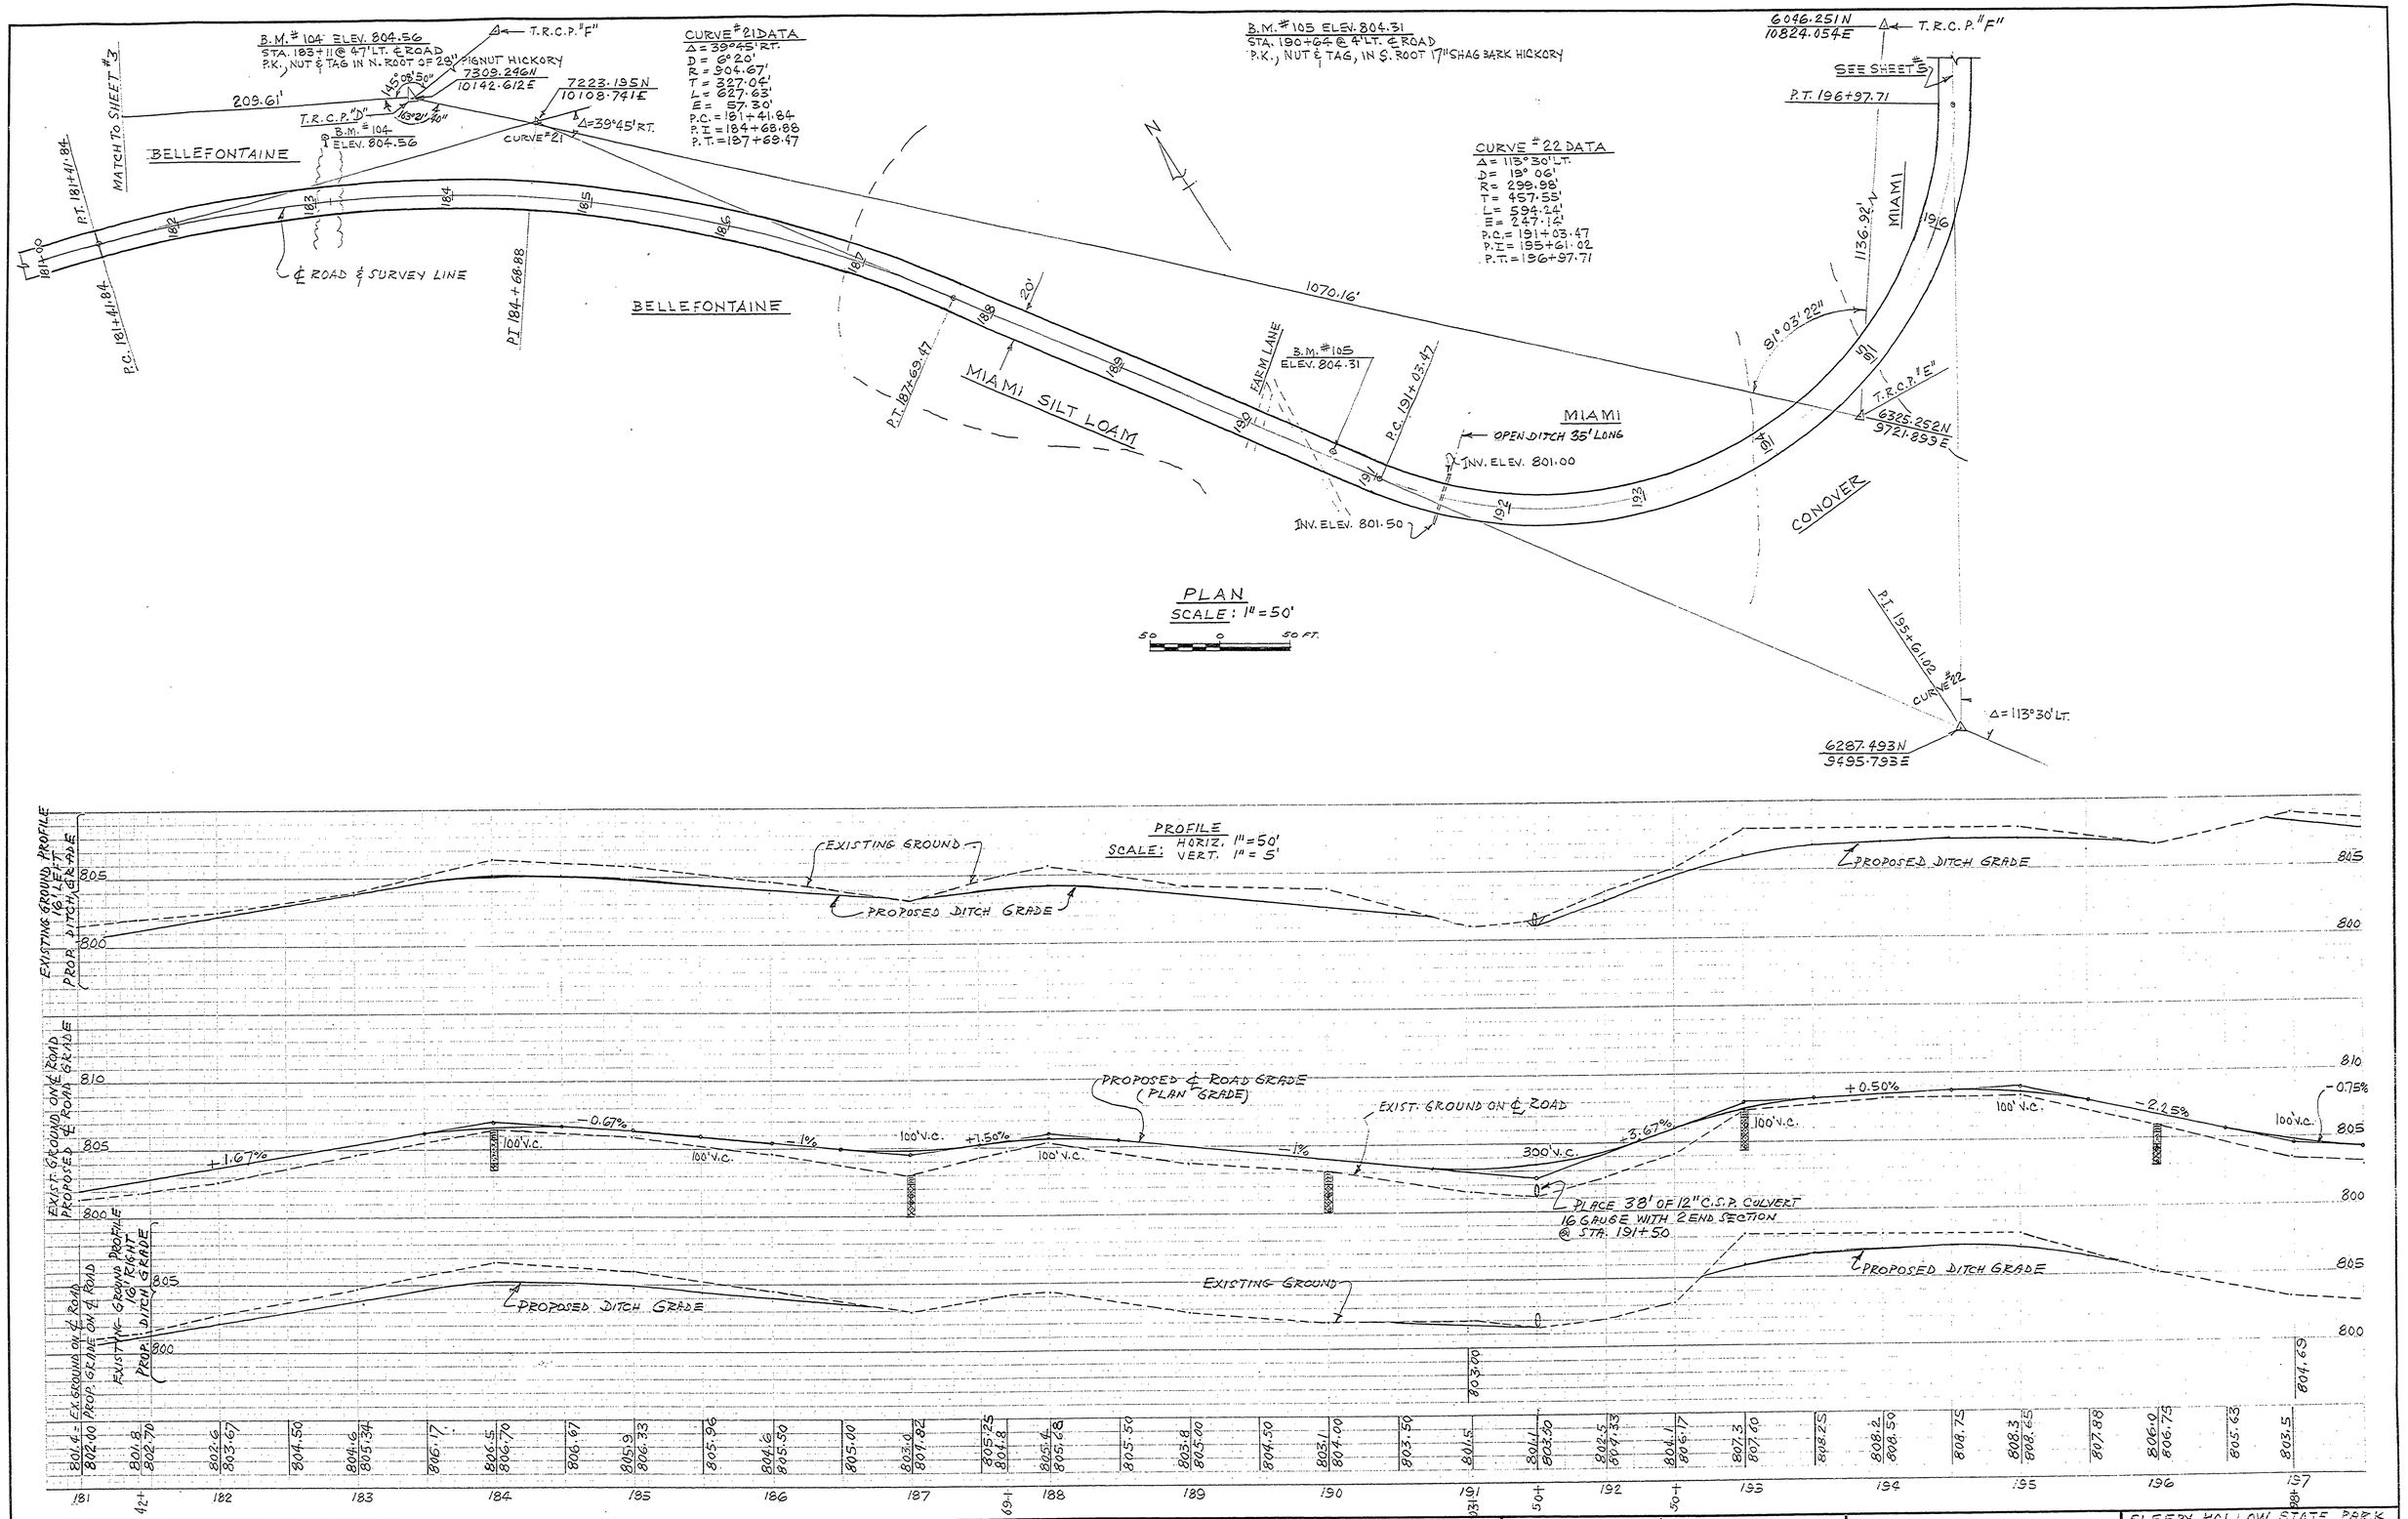

SURVEYED BY R. ROON	8-77	DRAWN BY A.P.	11-77	NO.	DATE	BY	REVISIONS	NO.	DATE	BY	REVISIONS	MICHIGAN DEPARTMENT OF NATURAL RESOURCES	PLAN & PROFILE PARK ROAD	SHEET NO. ___ OF ___	SLEEPY HOLLOW STATE PARK ROADS AND PARKING LOTS
DESIGNED BY A. PETRAVICIUS	10-77	CHECKED BY		1.				3.						FOR PROJECT NO. 24-1879	SHEET 4 OF 8 PLAN NO. E-111
	DATE		DATE	2.				4.							