RL-1636 KBE 109135 5-76 2508-

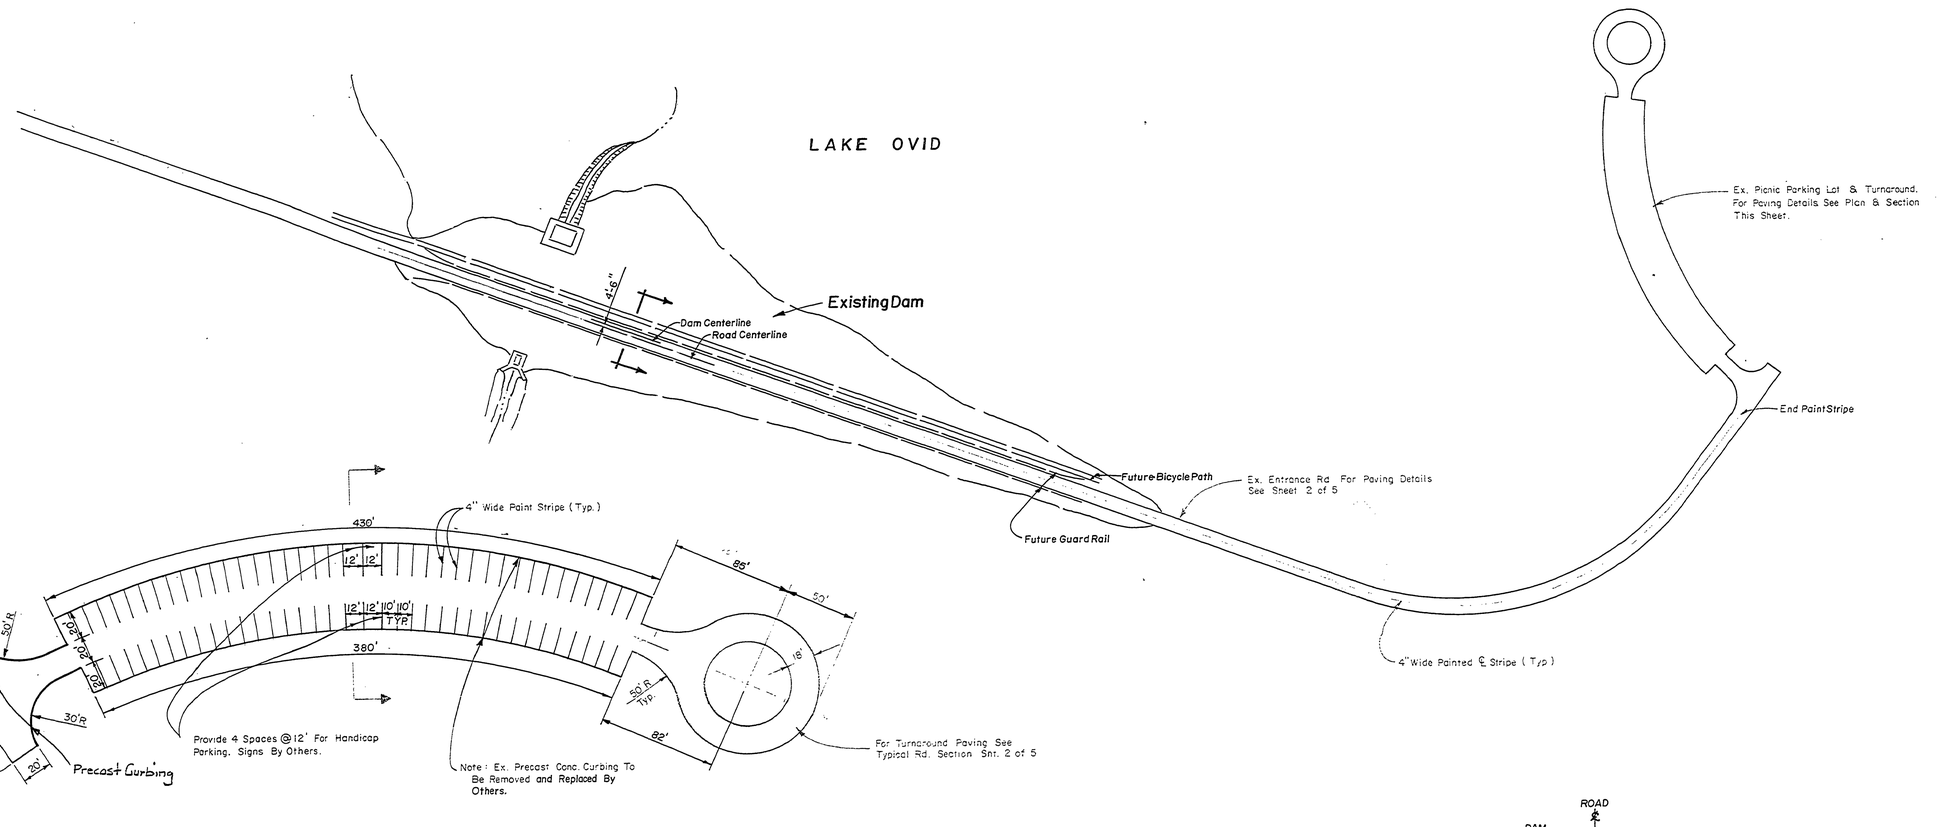

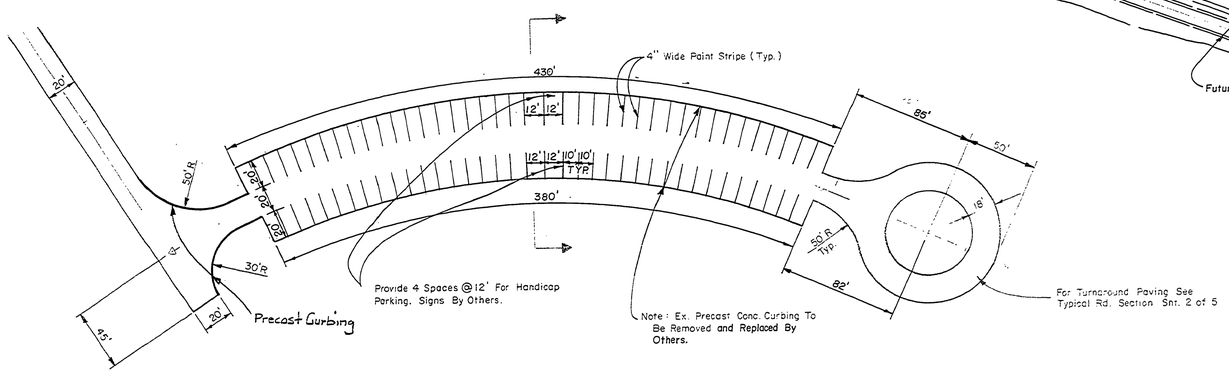

PLAN OF
EX. PARKING LOT & TURNAROUND
1" = 50'

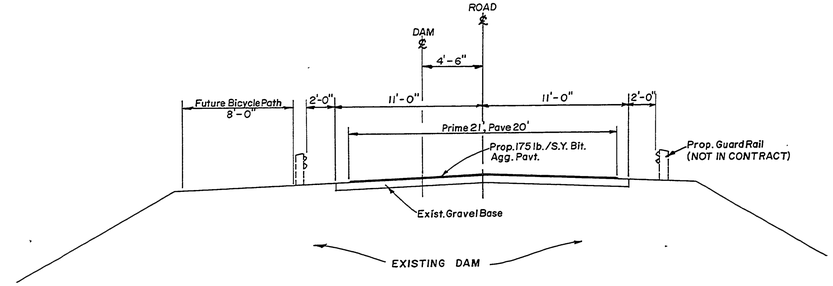

TYPICAL ROAD ALIGNMENT SECTION

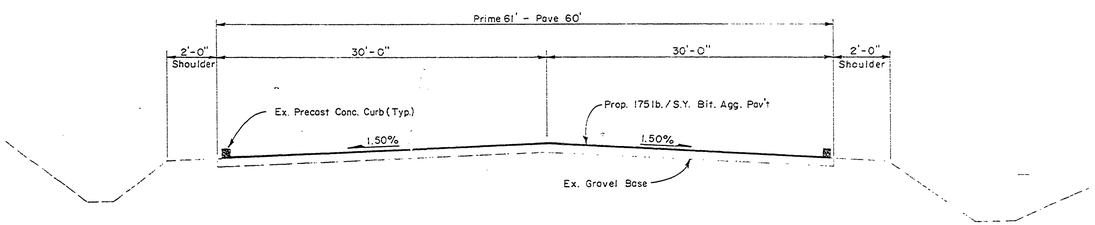

TYPICAL PARKING LOT SECTION

SURVEYED BY		DRAWN BY L. S.	3-77	NO.	DATE	BY	REVISIONS	NO.	DATE	BY	REVISIONS
DESIGNED BY L. SMITH	3-77	CHECKED BY		1.				3.			
	DATE		DATE	2.				4.			

MICHIGAN
DEPARTMENT OF NATURAL RESOURCES

PICNIC AREA PARKING LOT
PLAN & TYPICAL SECTION
SHEET TITLE

SLEEPY HOLLOW STATE PARK
AREA OR PARK
BITUMINOUS SURFACING
PROJECT

PROJECT NO. 21-9679
SHEET 5 OF 5
PLAN NO. E-110