R-1638 COMMERCIAL BLUEPRINT SERVICE 800 1-24 37469

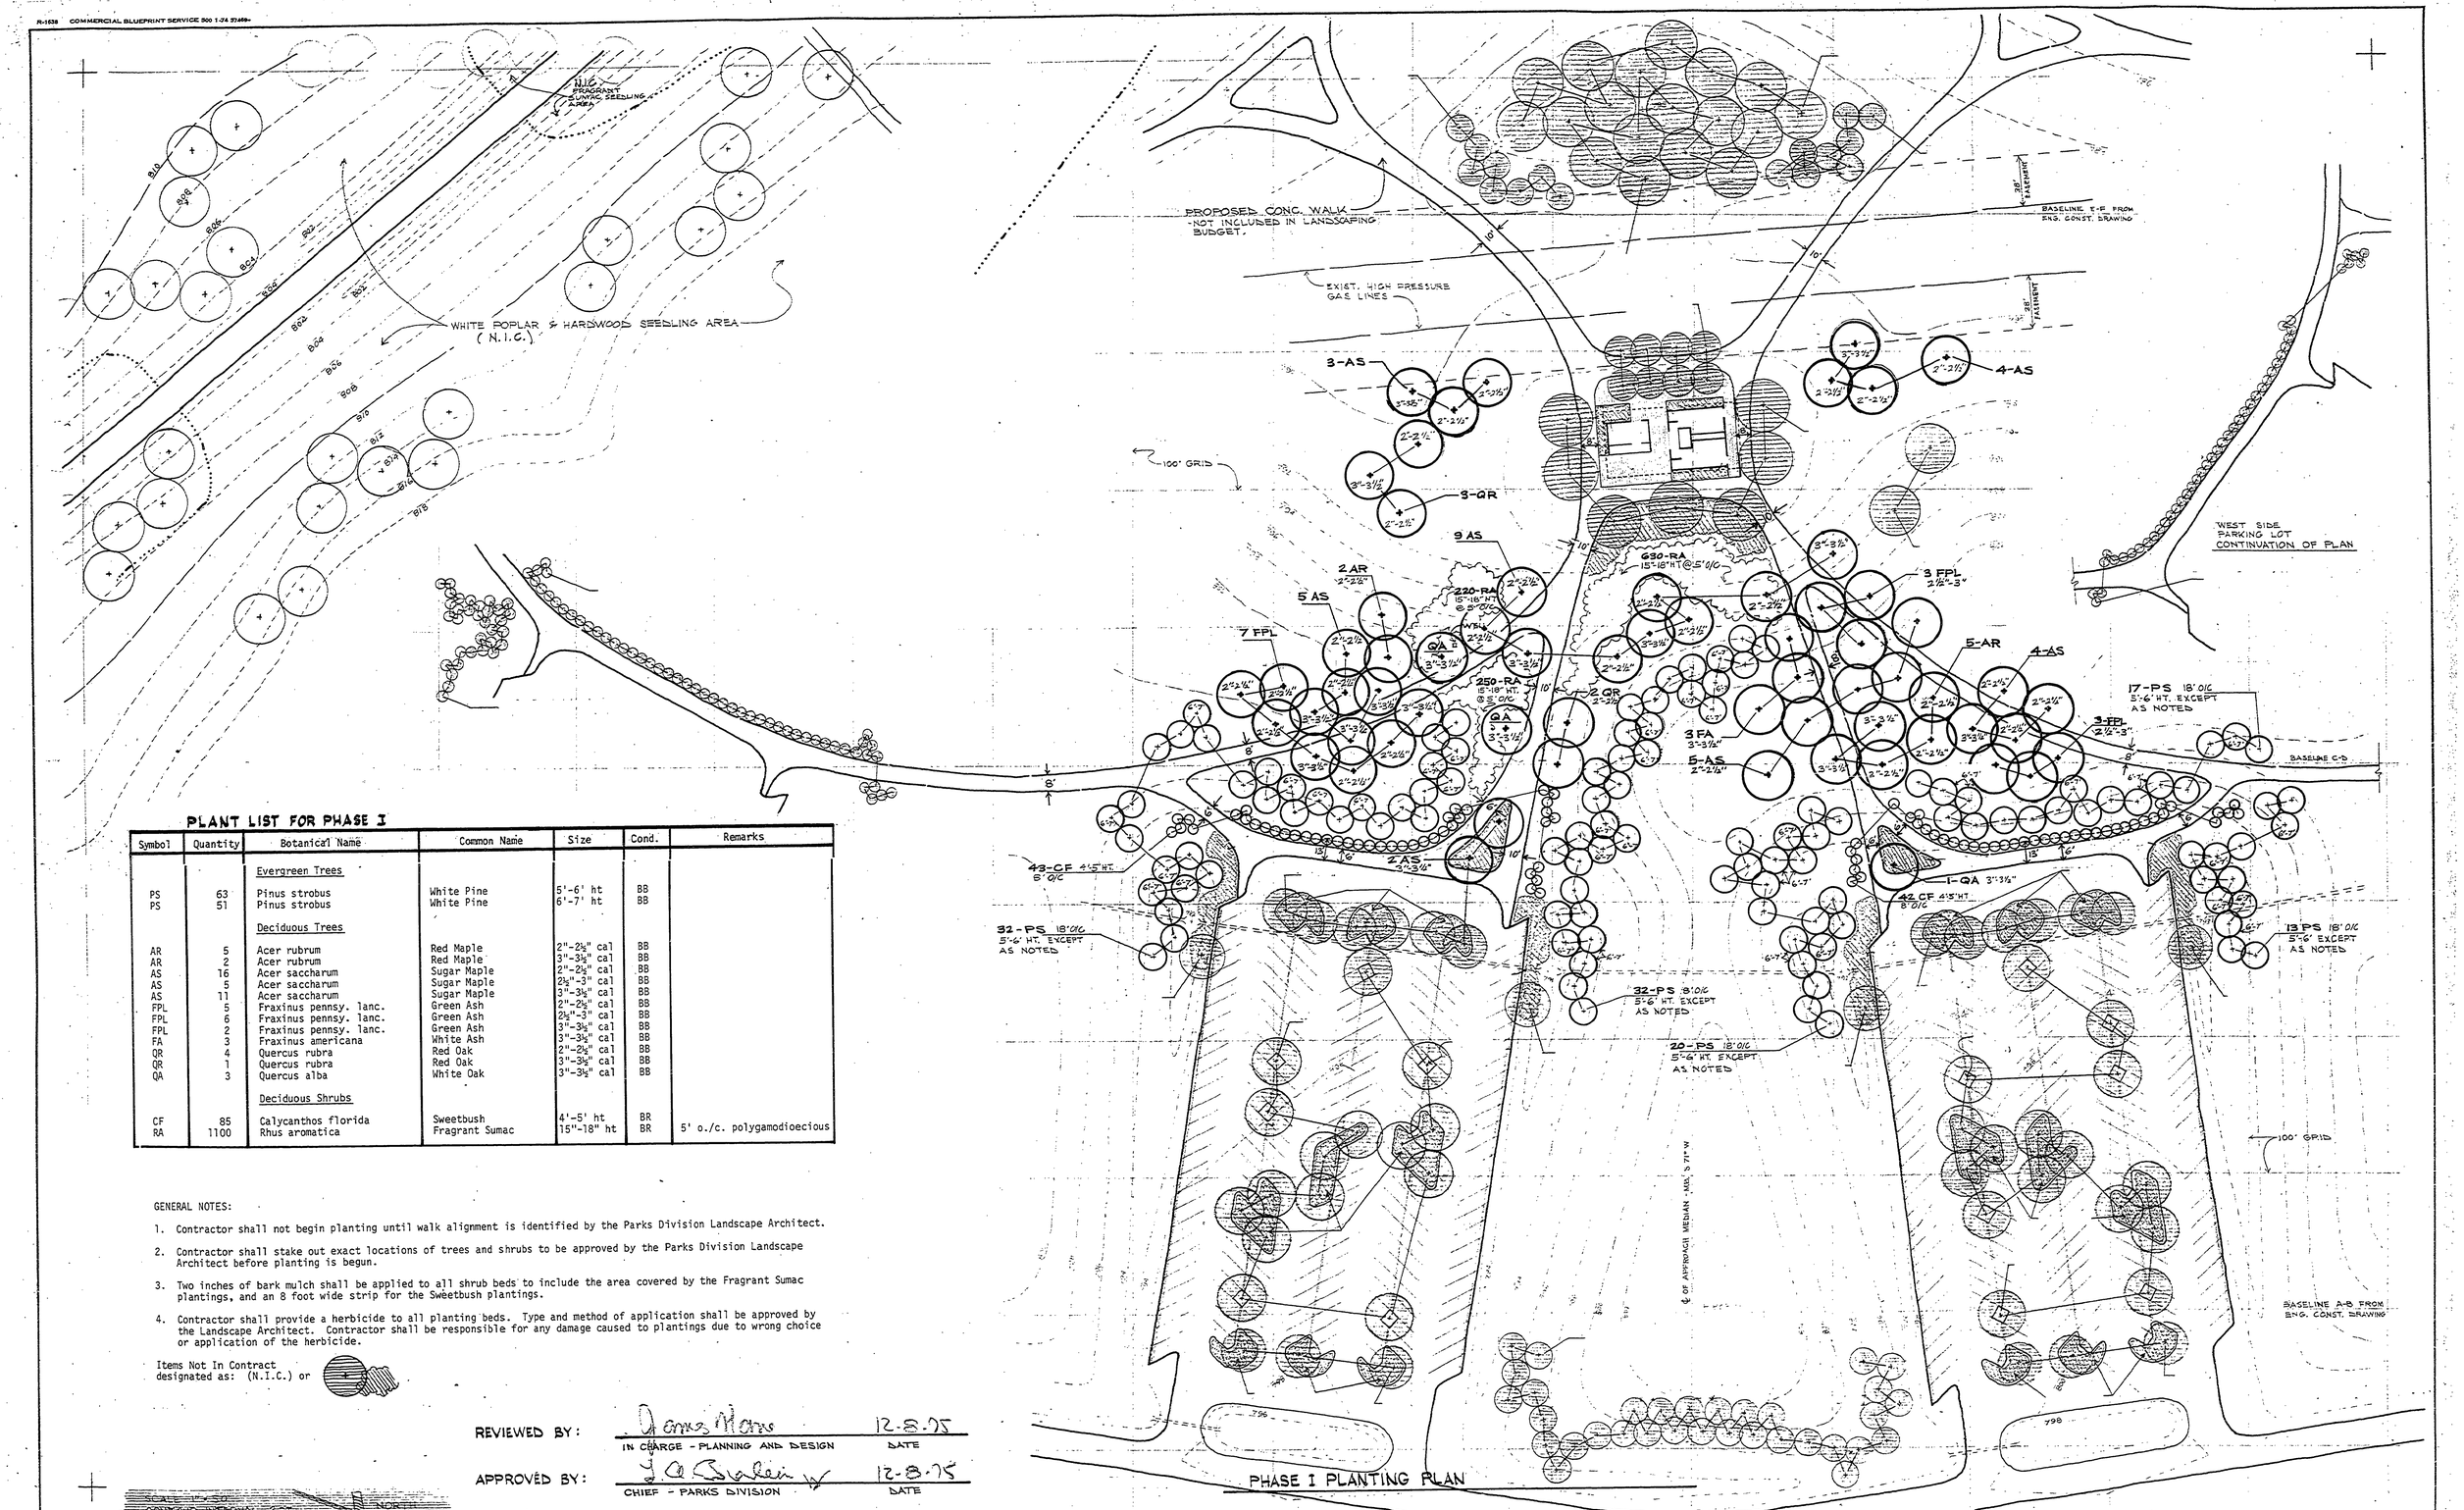

PHASE I PLANTING PLAN

PLANT LIST FOR PHASE I

Symbol	Quantity	Botanical Name	Common Name	Size	Cond.	Remarks
		Evergreen Trees				
PS	63	Pinus strobus	White Pine	5'-6' ht	BB	
PS	51	Pinus strobus	White Pine	6'-7' ht	BB	
		Deciduous Trees				
AR	5	Acer rubrum	Red Maple	2"-2½" cal	BB	
AR	2	Acer rubrum	Red Maple	3"-3½" cal	BB	
AS	16	Acer saccharum	Sugar Maple	2"-2½" cal	BB	
AS	5	Acer saccharum	Sugar Maple	2½"-3" cal	BB	
AS	11	Acer saccharum	Sugar Maple	3"-3½" cal	BB	
FPL	5	Fraxinus pennsy. lanc.	Green Ash	2"-2½" cal	BB	
FPL	6	Fraxinus pennsy. lanc.	Green Ash	2½"-3" cal	BB	
FPL	2	Fraxinus pennsy. lanc.	Green Ash	3"-3½" cal	BB	
FA	3	Fraxinus americana	White Ash	3"-3½" cal	BB	
QR	4	Quercus rubra	Red Oak	2"-2½" cal	BB	
QR	1	Quercus rubra	Red Oak	3"-3½" cal	BB	
QA	3	Quercus alba	White Oak	3"-3½" cal	BB	
		Deciduous Shrubs				
CF	85	Calycanthos florida	Sweetbush	4'-5' ht	BR	
RA	1100	Rhus aromatica	Fragrant Sumac	15"-18" ht	BR	5' o./c. polygamodioecious

GENERAL NOTES:

1. Contractor shall not begin planting until walk alignment is identified by the Parks Division Landscape Architect.
2. Contractor shall stake out exact locations of trees and shrubs to be approved by the Parks Division Landscape Architect before planting is begun.
3. Two inches of bark mulch shall be applied to all shrub beds to include the area covered by the Fragrant Sumac plantings, and an 8 foot wide strip for the Sweetbush plantings.
4. Contractor shall provide a herbicide to all planting beds. Type and method of application shall be approved by the Landscape Architect. Contractor shall be responsible for any damage caused to plantings due to wrong choice or application of the herbicide.

Items Not In Contract designated as: (N.I.C.) or

REVIEWED BY: James Morris — IN CHARGE - PLANNING AND DESIGN — DATE 12-8-75

APPROVED BY: L. A. Barkei — CHIEF - PARKS DIVISION — DATE 12-8-75

SCALE: 1" = 50' CONTOUR INTERVAL 2' NORTH

SURVEYED BY		DRAWN BY O. L. MITTON	12/5/75
DESIGNED BY O. L. MITTON	12/5/75	CHECKED BY	
	DATE		DATE

NO.	DATE	BY	REVISIONS	NO.	DATE	BY	REVISIONS
1.	2-6-76	GM	WAS L 112 - PARKS	3.			
				4.			

MICHIGAN DEPARTMENT OF NATURAL RESOURCES

SHEET TITLE

AREA OR PARK SLEEPY HOLLOW STATE PARK

PROJECT PLANTING PLAN

PROJECT NO. 24-1760

SHEET 1 OF 1

PLAN NO. E-108