R-1638 CAPITAL CITY B/P 1000M 500 6-78 58035

# SLEEPY HOLLOW STATE PARK

## CONSTRUCTION PLANS FOR

## MODERN CAMPGROUND DEVELOPMENT

## PROJECT No. 24-2587

Scale: 1" = 500'

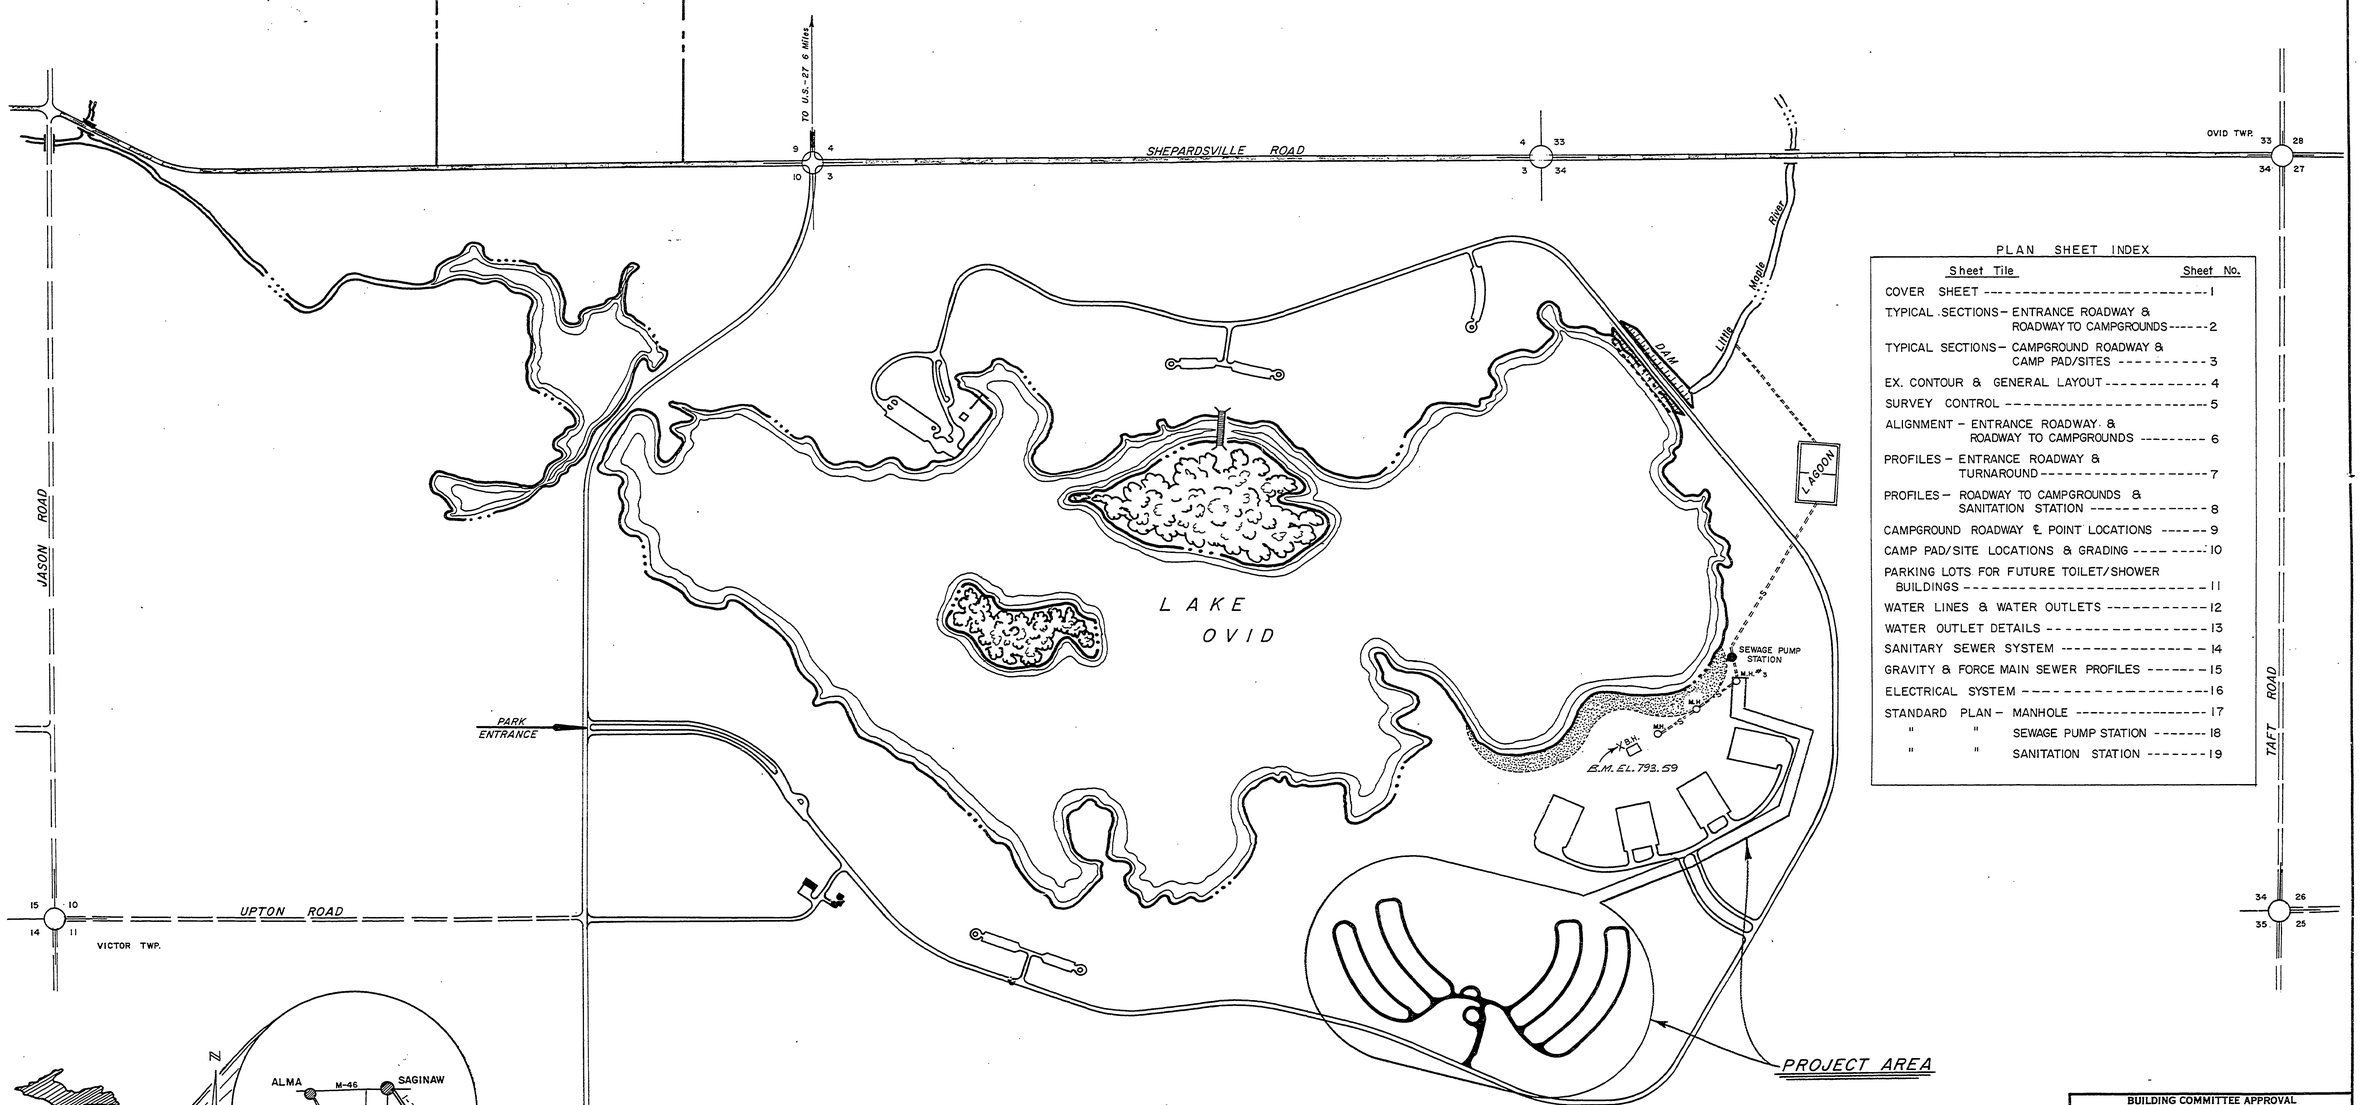


### PLAN SHEET INDEX


| Sheet Tile | Sheet No. |
|---|---|
| COVER SHEET | 1 |
| TYPICAL SECTIONS – ENTRANCE ROADWAY & ROADWAY TO CAMPGROUNDS | 2 |
| TYPICAL SECTIONS – CAMPGROUND ROADWAY & CAMP PAD/SITES | 3 |
| EX. CONTOUR & GENERAL LAYOUT | 4 |
| SURVEY CONTROL | 5 |
| ALIGNMENT – ENTRANCE ROADWAY & ROADWAY TO CAMPGROUNDS | 6 |
| PROFILES – ENTRANCE ROADWAY & TURNAROUND | 7 |
| PROFILES – ROADWAY TO CAMPGROUNDS & SANITATION STATION | 8 |
| CAMPGROUND ROADWAY & POINT LOCATIONS | 9 |
| CAMP PAD/SITE LOCATIONS & GRADING | 10 |
| PARKING LOTS FOR FUTURE TOILET/SHOWER BUILDINGS | 11 |
| WATER LINES & WATER OUTLETS | 12 |
| WATER OUTLET DETAILS | 13 |
| SANITARY SEWER SYSTEM | 14 |
| GRAVITY & FORCE MAIN SEWER PROFILES | 15 |
| ELECTRICAL SYSTEM | 16 |
| STANDARD PLAN – MANHOLE | 17 |
| " " SEWAGE PUMP STATION | 18 |
| " " SANITATION STATION | 19 |


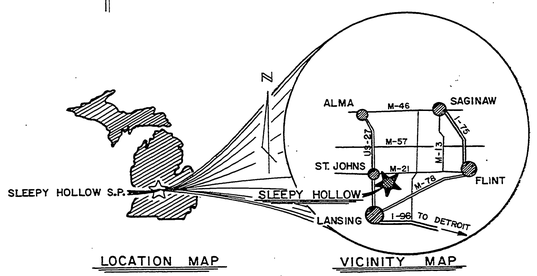


LOCATION MAP

VICINITY MAP

BUILDING COMMITTEE APPROVAL

BY: _____ CHAIRMAN DATE _____

RECOMMENDED FOR APPROVAL: _____ ENGINEERING OR ARCHITECTURAL SUPERVISOR DATE 2-6-87

RECOMMENDED FOR APPROVAL: _____ PROGRAM AND PLAN COORDINATOR DATE 2-4-87

DIVISION/REGION APPROVAL

BY: _____ DIVISION CHIEF/REGIONAL MANAGER DATE _____

ENGINEERING DIVISION

APPROVED: _____ CHIEF ENGINEER DATE _____

| | | | |
|---|---|---|---|
| SURVEYED BY | | DRAWN BY | 9/86 |
| DESIGNED BY A. EGRES | 86 | CHECKED BY | |
| | DATE | | DATE |

| NO. | DATE | BY | REVISIONS | NO. | DATE | BY | REVISIONS |
|---|---|---|---|---|---|---|---|
| 1. | | | | 3. | | | |
| 2. | | | | 4. | | | |

MICHIGAN
DEPARTMENT OF NATURAL RESOURCES

COVER SHEET
SHEET TITLE

AREA OR PARK: SLEEPY HOLLOW S.P.

PROJECT: MODERN CAMPGROUND DEVELOPMENT

PROJECT NO. 24-2587

SHEET 1 OF 19

PLAN NO. E-115