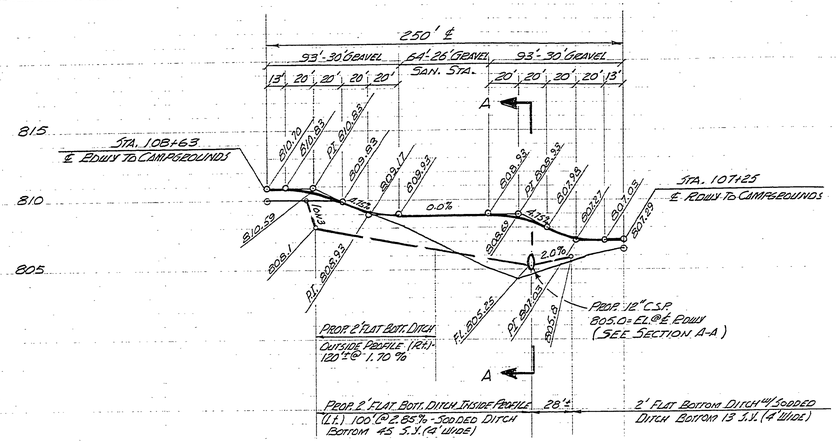

℄ 30' GRAVEL SANITATION STA. ROADWAY PROFILE

Scale: HORZ 1" = 50'
VERT 1" = 5'

NOTE:
ALL DITCH PROFILES INDICATED ARE TO FINISH GRADE
(TOP OF SEEDED TOPSOIL &/OR TOP OF SODDED TOPSOIL)

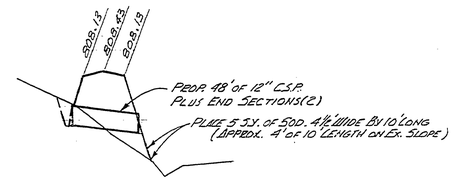

SECTION A-A

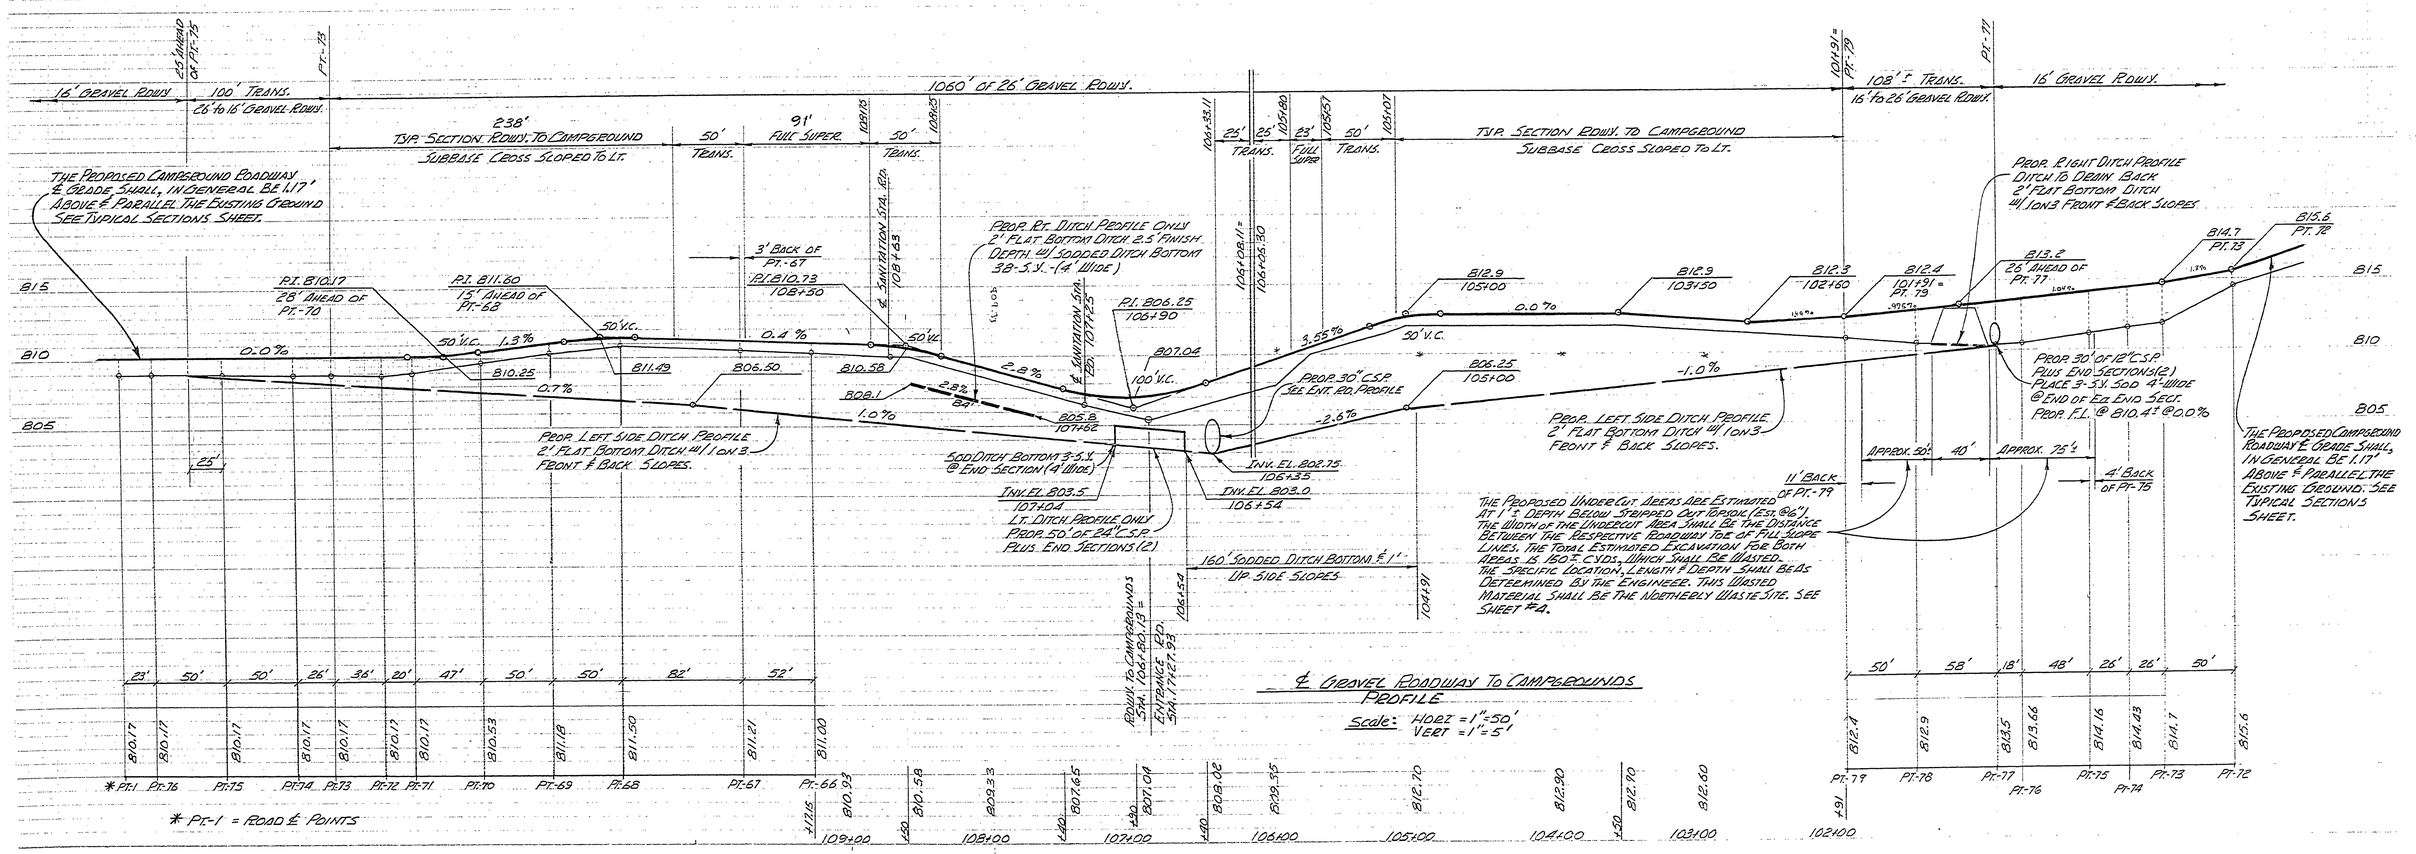

℄ GRAVEL ROADWAY TO CAMPGROUNDS PROFILE

Scale: HORZ = 1" = 50'
VERT = 1" = 5'

SURVEYED BY		DRAWN BY LEMMON		NO.	DATE	BY	REVISIONS	NO.	DATE	BY	REVISIONS		
DESIGNED BY A. EGRES	11-86	CHECKED BY		1.				3.					
	DATE		DATE	2.				4.					

MICHIGAN
DEPARTMENT OF NATURAL RESOURCES

PROFILES - ROADWAY TO CAMPGROUNDS & SANITATION STATION
SHEET TITLE

AREA OR PARK: SLEEPY HOLLOW S.P.
PROJECT: MODERN CAMPGROUND DEVELOPMENT

PROJECT NO. 24-2587
SHEET 8 OF 19
PLAN NO. E-115