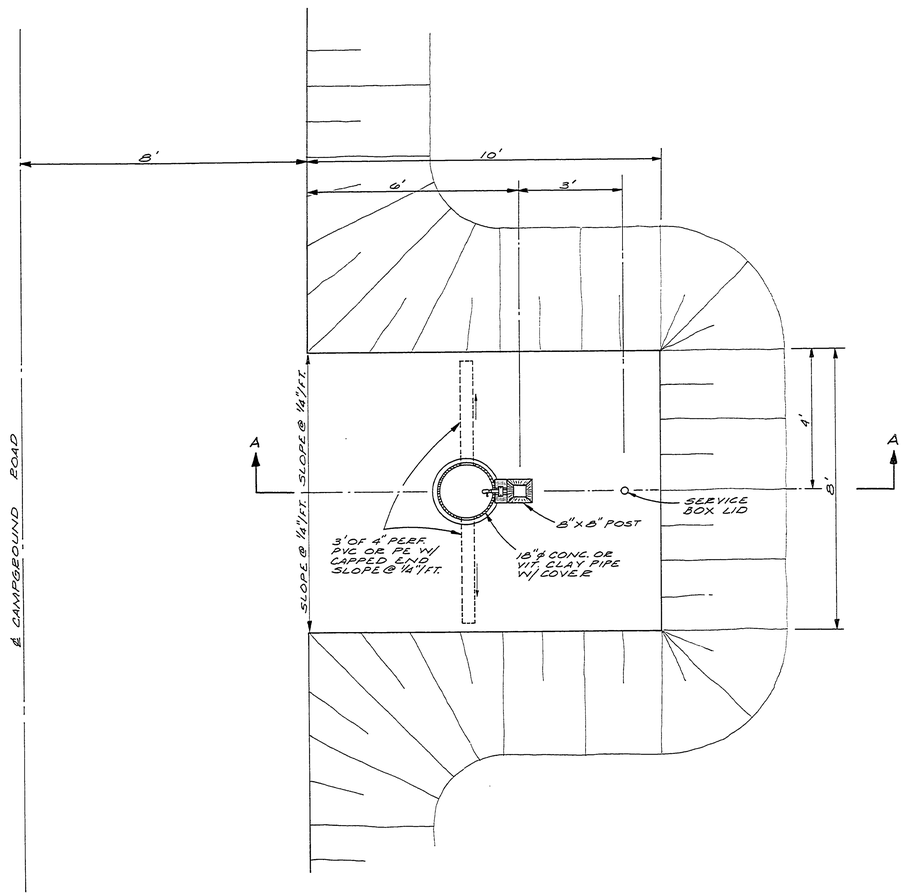

PLAN
1/2" = 1'-0"

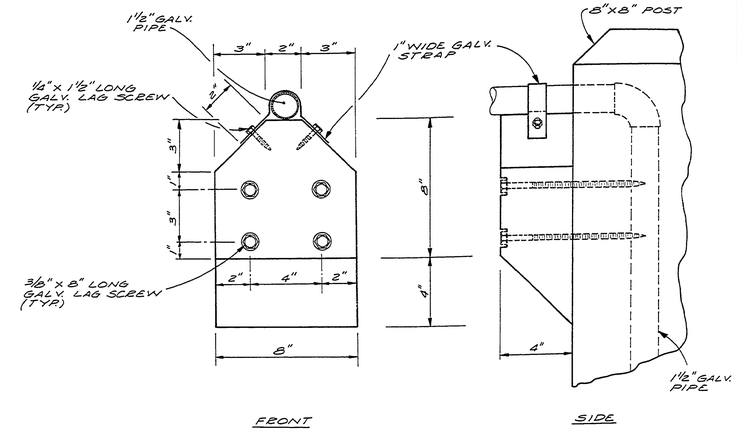

PIPE SUPPORT DETAIL
1/4" = 1"

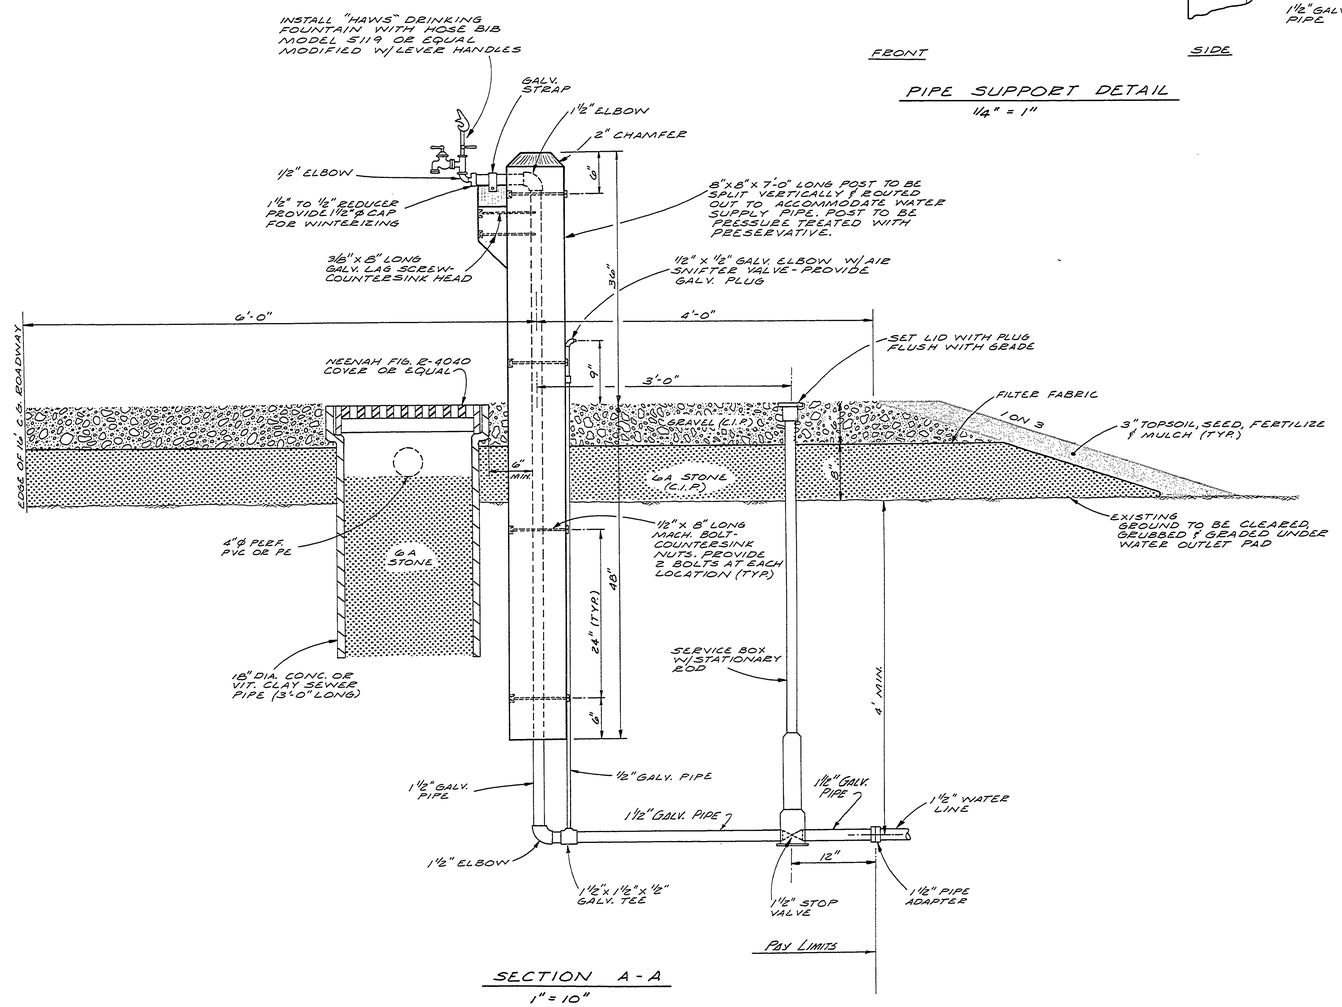

SECTION A-A
1" = 10"

SURVEYED BY		DRAWN BY BANDY	12-86	NO.	DATE	BY	REVISIONS	NO.	DATE	BY	REVISIONS	MICHIGAN DEPARTMENT OF NATURAL RESOURCES	WATER OUTLET DETAILS
DESIGNED BY EGRES	12-86	CHECKED BY		1.				3.					SHEET TITLE
	DATE		DATE	2.				4.					

SLEEPY HOLLOW STATE PARK
AREA OR PARK
MODERN CAMPGROUND DEVELOPMENT
PROJECT

PROJECT NO. 24-2587
SHEET 13 OF 19
PLAN NO. E-115

FLINT BLUEPRINT - 700-480