R-1638 COMMERCIAL BLUEPRINT SERVICE 500 1-74 57469

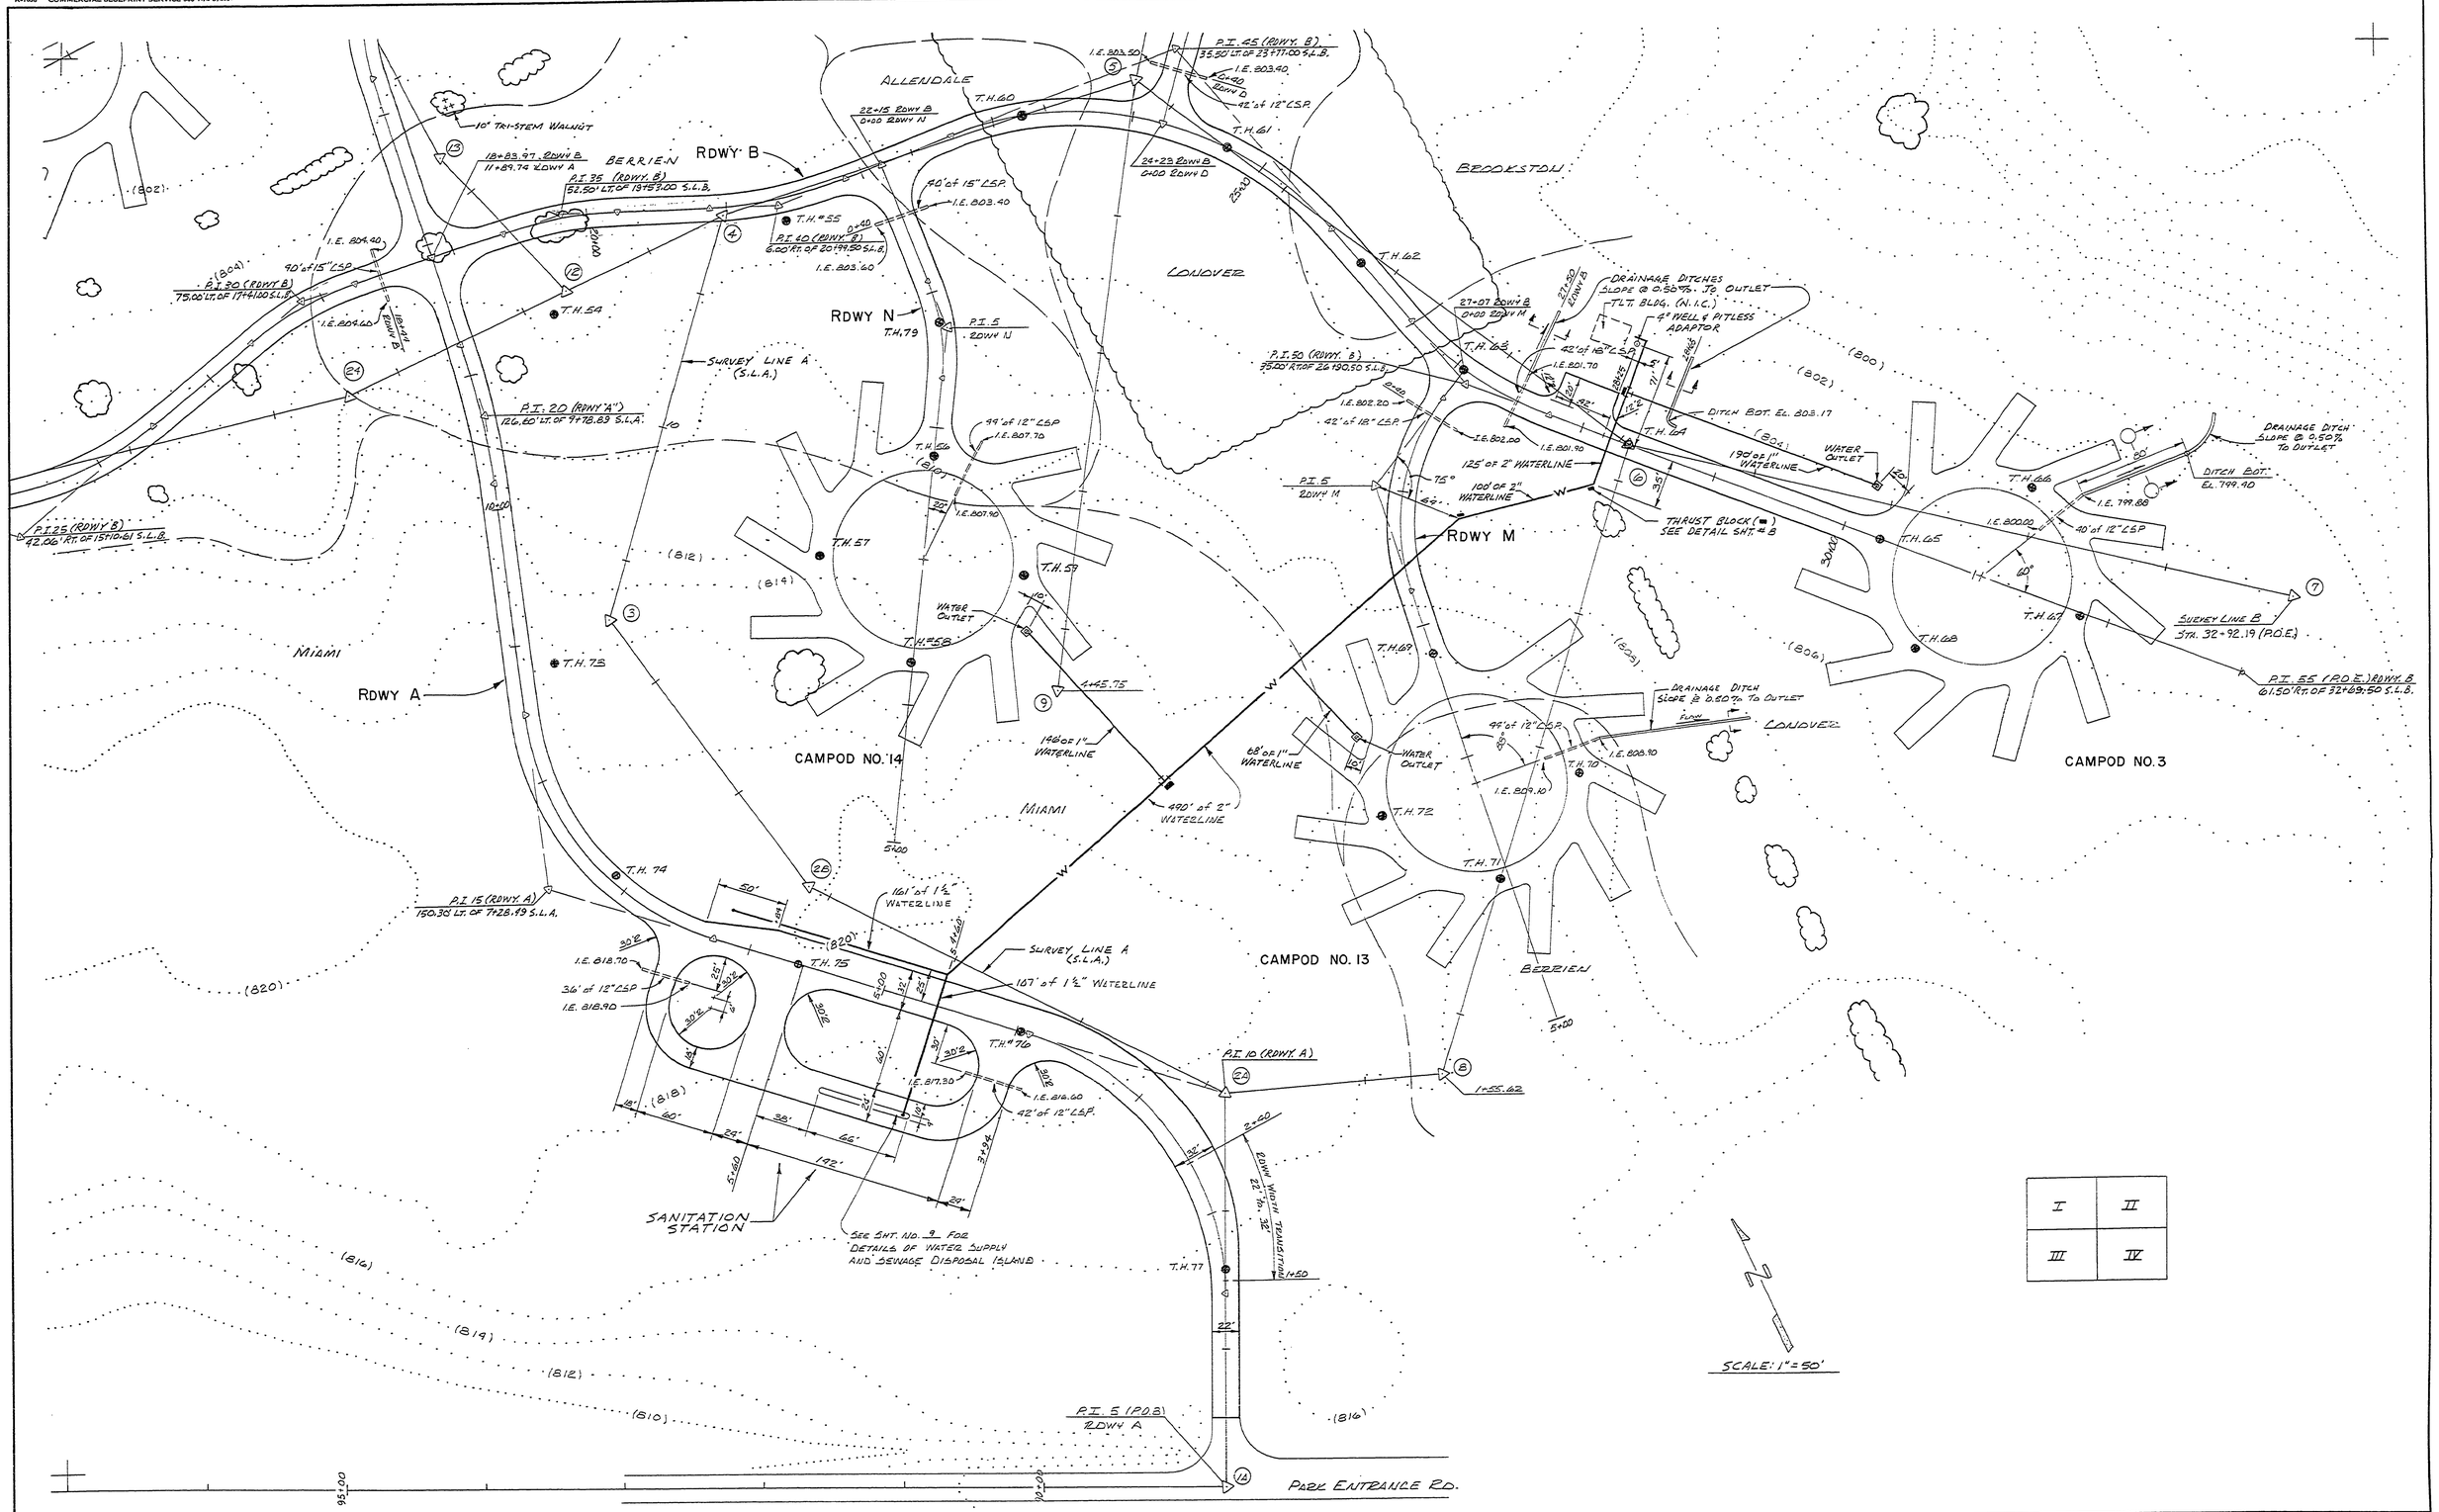

SURVEYED BY L. THOMPSON	12-74	DRAWN BY D. PADGETT	8-75	NO.	DATE	BY	REVISIONS	NO.	DATE	BY	REVISIONS
DESIGNED BY R. HAEUSLER	8-75	CHECKED BY		1.				3.			
	DATE		DATE	2.				4.			

MICHIGAN
DEPARTMENT OF NATURAL RESOURCES

PLAN - AREA IV
SHEET TITLE

AREA OR PARK: SLEEPY HOLLOW STATE PARK
PROJECT: CAMPGROUND DEVELOP.

PROJECT NO. 24-1344
SHEET 6 OF
PLAN NO. E-103