PL-1638 COMMERCIAL BLUEPRINT SERVICE 900 8-72 91714

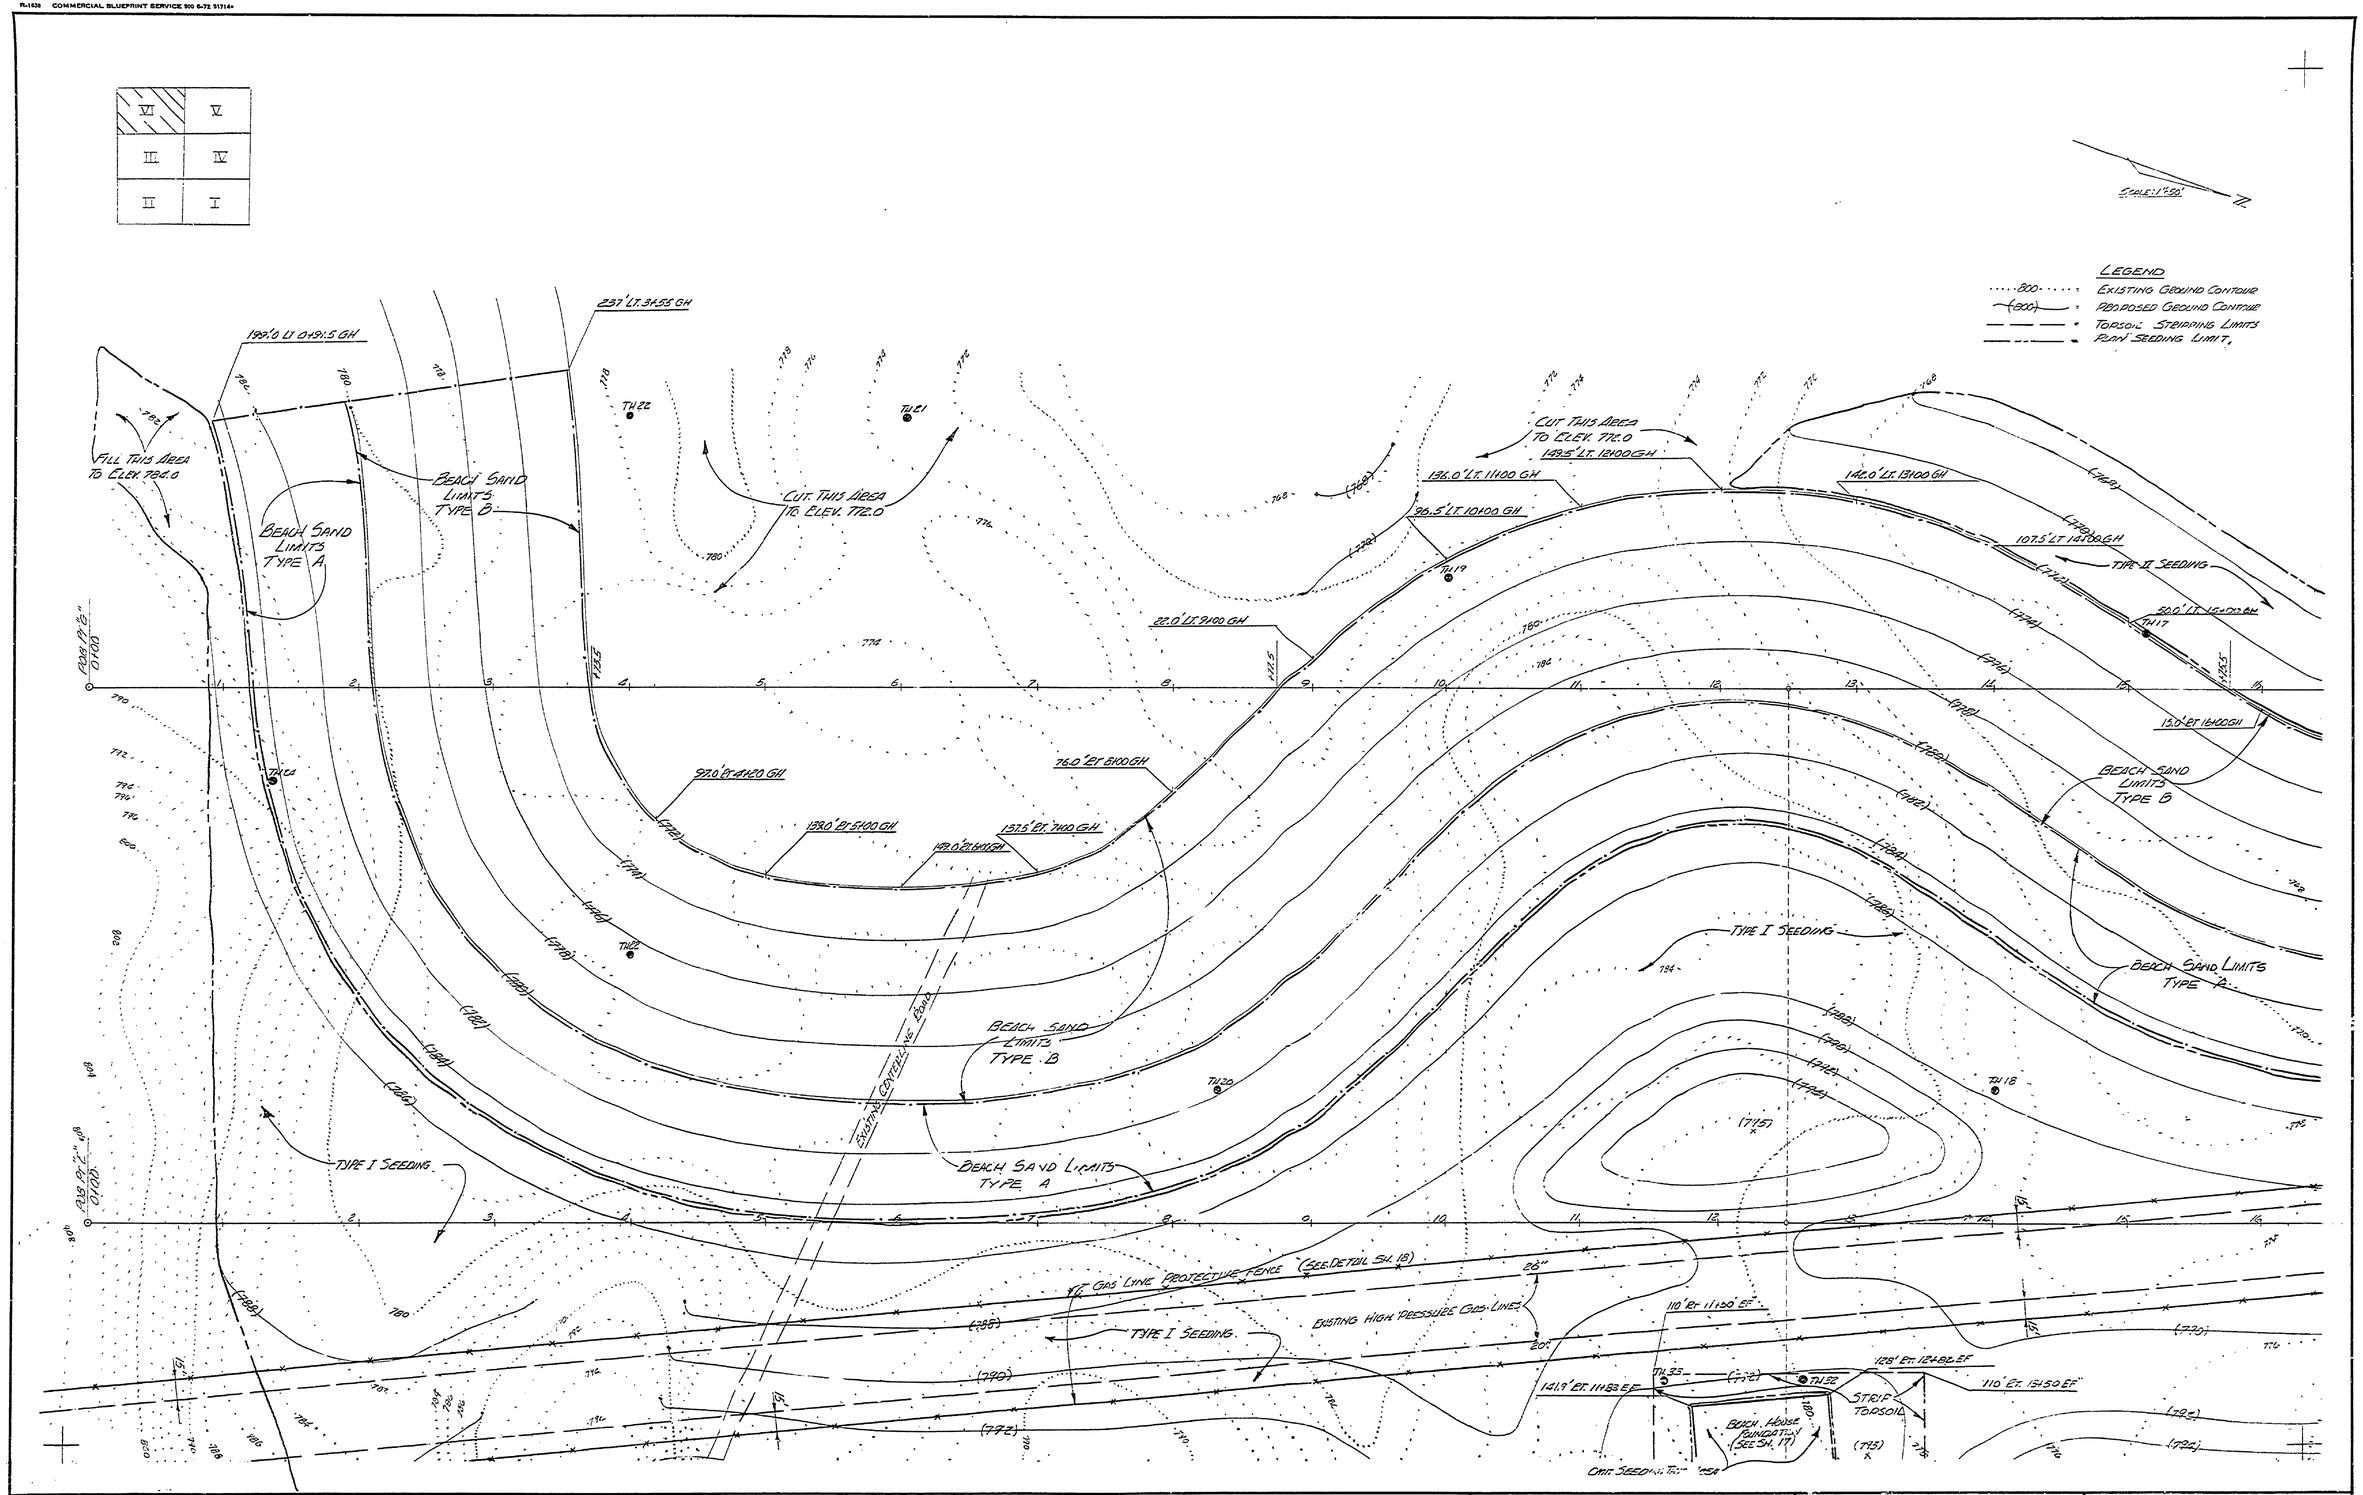

SURVEYED BY L. THOMPSON	5-72	DRAWN BY J. LEMMON	12-73	NO.	DATE	BY	REVISIONS	NO.	DATE	BY	REVISIONS
DESIGNED BY B. HOEUSLER	12-73	CHECKED BY		1.	8/74	RCH	DELETED TOPSOIL STRIPPING	3.			
	DATE		DATE	2.	9/74	RCH	ADDED SEEDING	4.			

MICHIGAN
DEPARTMENT OF NATURAL RESOURCES

BEACH AREA PLAN V
SHEET TITLE

AREA OR PARK: SLEEPY HOLLOW STATE PARK
PROJECT: BEACH, ROADS, AND LAKE BED

PROJECT NO. 21-9554
SHEET 14 OF 35
PLAN NO. E-101