R-1636 COMMERCIAL BLUEPRINT SERVICE 900 6-72 51714+

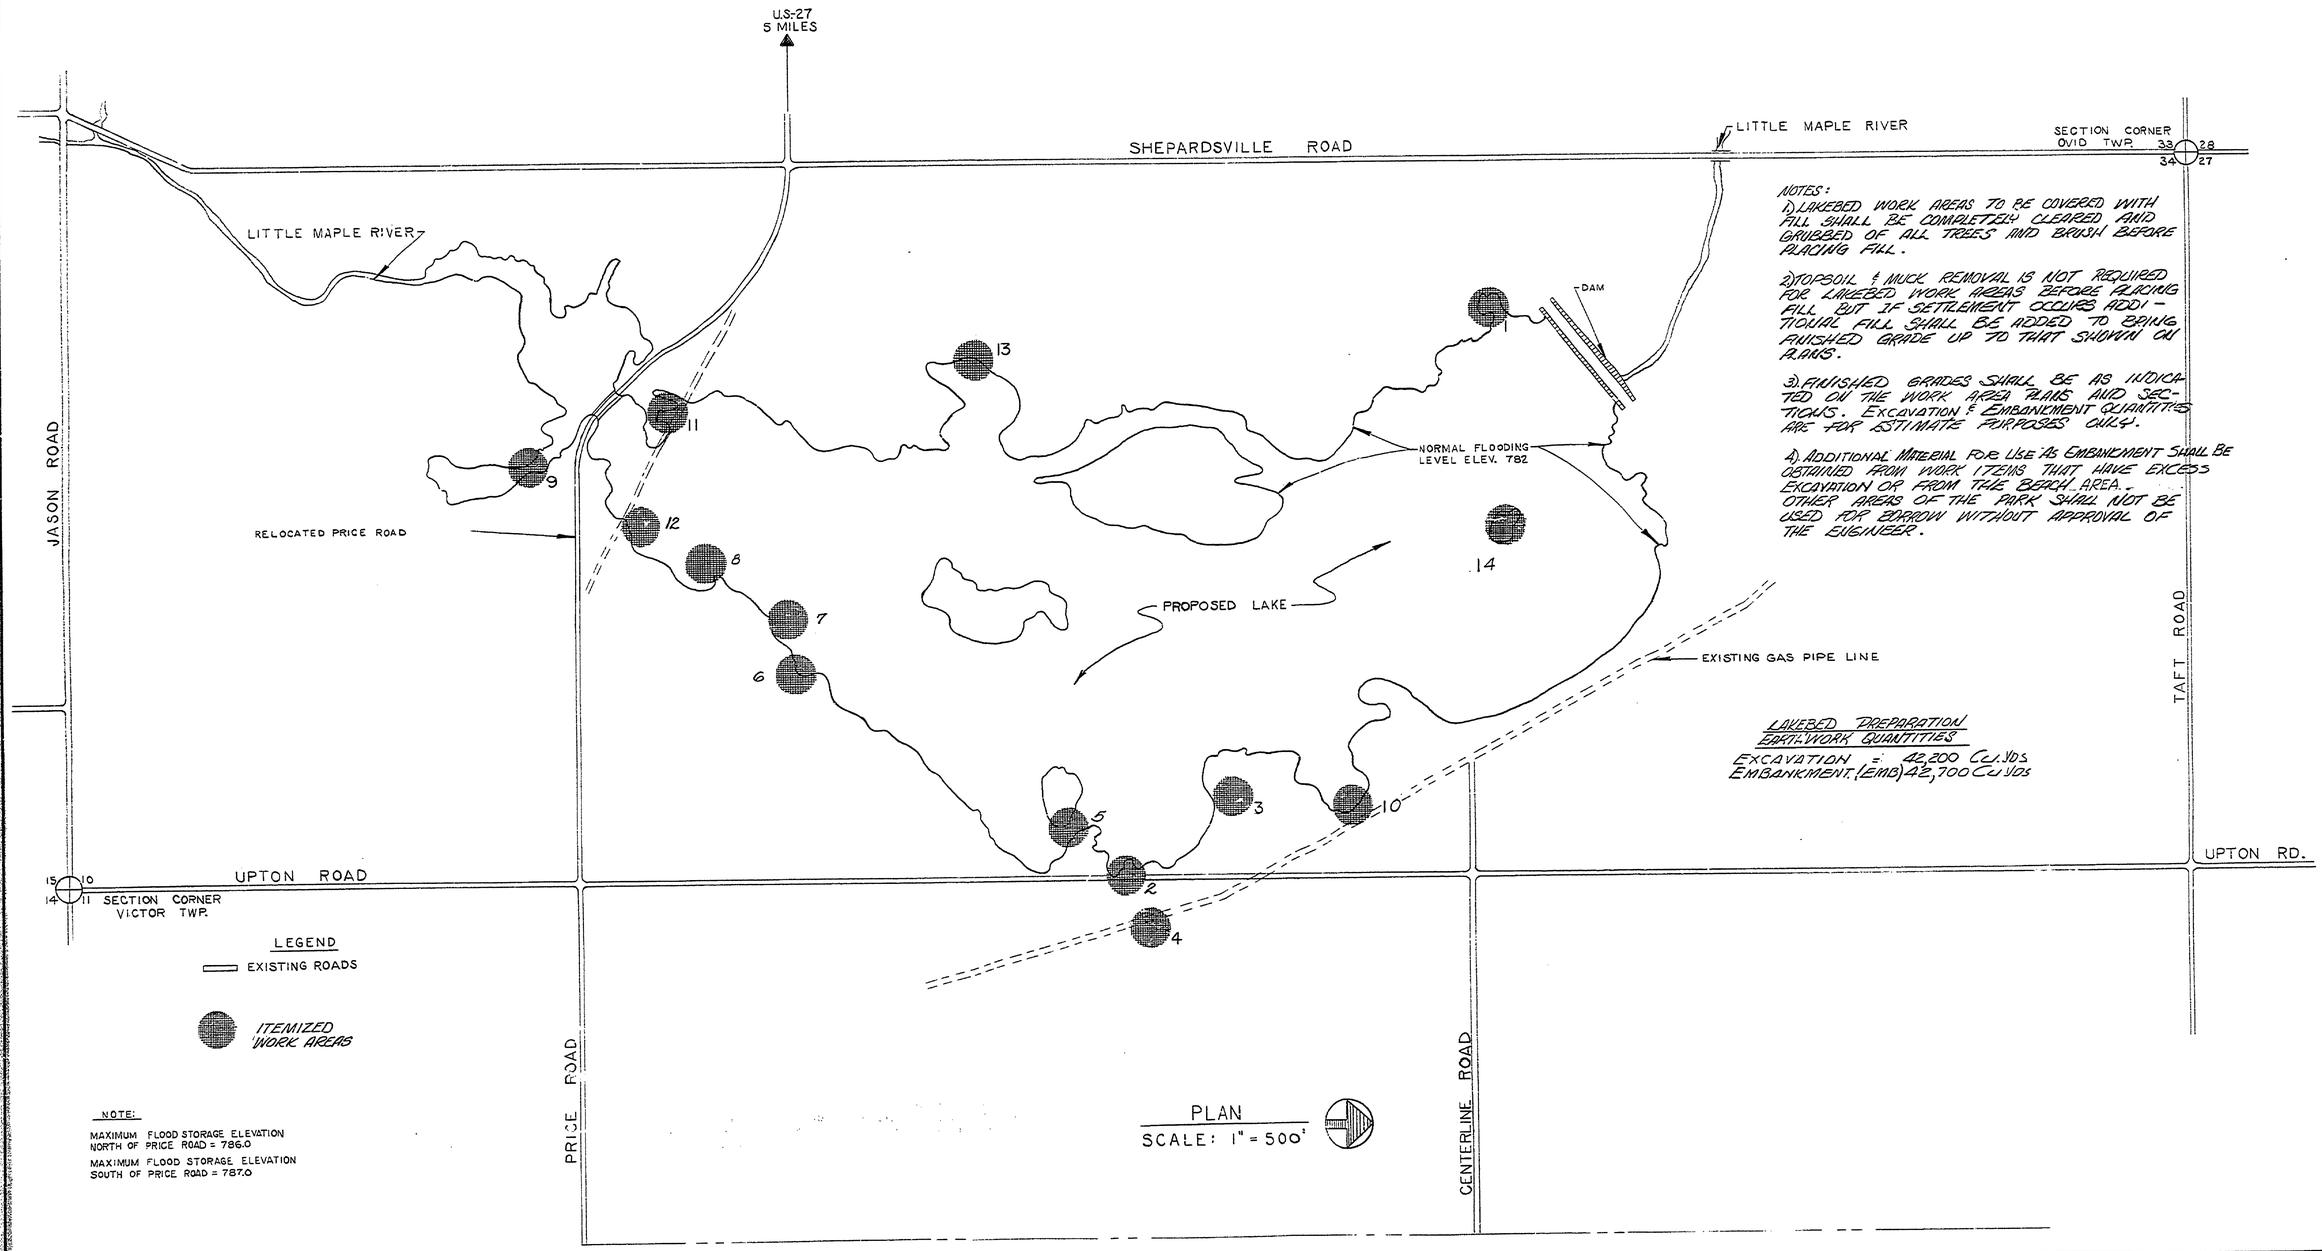

NOTES:

1) LAKEBED WORK AREAS TO BE COVERED WITH FILL SHALL BE COMPLETELY CLEARED AND GRUBBED OF ALL TREES AND BRUSH BEFORE PLACING FILL.

2) TOPSOIL & MUCK REMOVAL IS NOT REQUIRED FOR LAKEBED WORK AREAS BEFORE PLACING FILL BUT IF SETTLEMENT OCCURS ADDITIONAL FILL SHALL BE ADDED TO BRING FINISHED GRADE UP TO THAT SHOWN ON PLANS.

3) FINISHED GRADES SHALL BE AS INDICATED ON THE WORK AREA PLANS AND SECTIONS. EXCAVATION & EMBANKMENT QUANTITIES ARE FOR ESTIMATE PURPOSES ONLY.

4) ADDITIONAL MATERIAL FOR USE AS EMBANKMENT SHALL BE OBTAINED FROM WORK ITEMS THAT HAVE EXCESS EXCAVATION OR FROM THE BEACH AREA. OTHER AREAS OF THE PARK SHALL NOT BE USED FOR BORROW WITHOUT APPROVAL OF THE ENGINEER.

LAKEBED PREPARATION
EARTH-WORK QUANTITIES

EXCAVATION = 42,200 CU. YDS
EMBANKMENT (EMB) 42,700 CU YDS

LEGEND

EXISTING ROADS

ITEMIZED WORK AREAS

NOTE:

MAXIMUM FLOOD STORAGE ELEVATION
NORTH OF PRICE ROAD = 786.0

MAXIMUM FLOOD STORAGE ELEVATION
SOUTH OF PRICE ROAD = 787.0

PLAN
SCALE: 1" = 500'

SURVEYED BY		DRAWN BY MITCH K.	DEC.-73	NO.	DATE	BY	REVISIONS	NO.	DATE	BY	REVISIONS
DESIGNED BY A. PETRAVICIUS	DEC.-71	CHECKED BY		1.				3.			
	DATE		DATE	2.				4.			

MICHIGAN
DEPARTMENT OF NATURAL RESOURCES

LAKE BED PREPARATION
AREA MAP
SHEET TITLE

AREA OR PARK: SLEEPY HOLLOW STATE PARK
PROJECT: BEACH AREA, ENTRANCE ROAD AND LAKE BED PREPARATION

PROJECT NO. 24-0215
SHEET 19 OF 25
PLAN NO. E-101