COMMERCIAL BLUEPRINT SERVICE 200 5-65

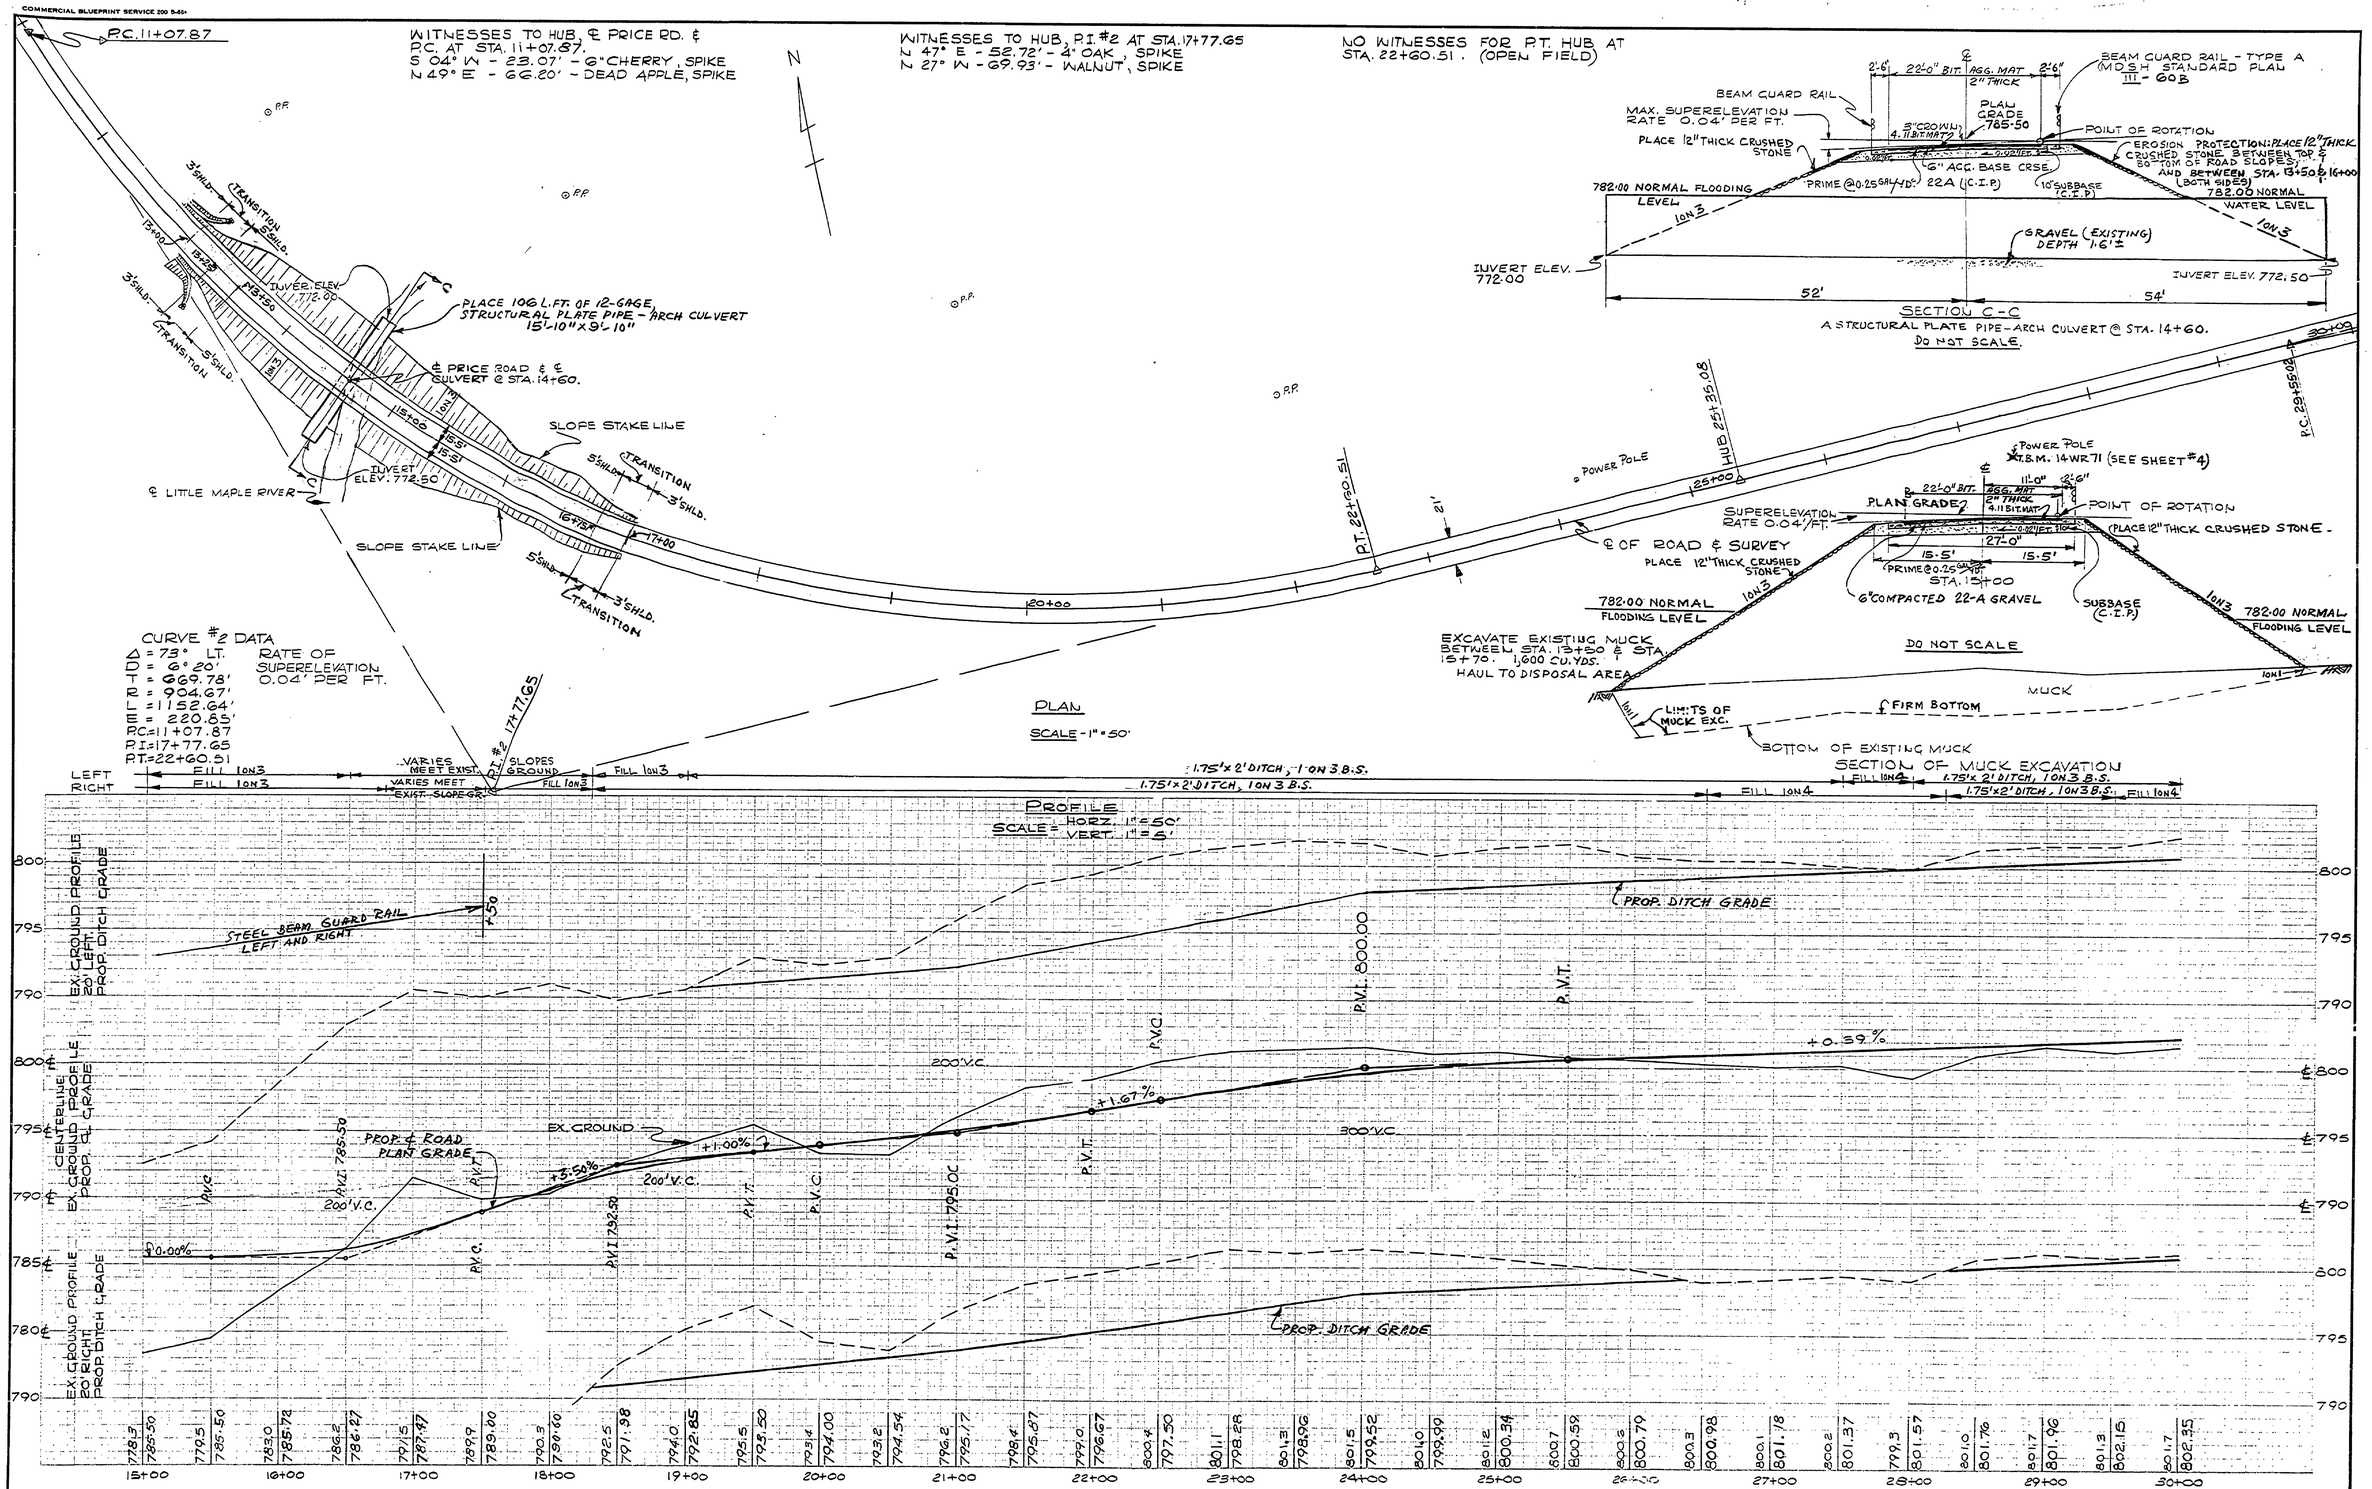

SURVEYED BY A. PETRAVICIUS	6/71	DRAWN BY M. STEVENS	7/71	NO.	DATE	BY	REVISIONS	NO.	DATE	BY	REVISIONS	MICHIGAN DEPARTMENT OF CONSERVATION	PRICE ROAD RELOCATION PLAN AND PROFILE
DESIGNED BY A. PETRAVICIUS	7/71	CHECKED BY		1.	6/22/72	S.P.	CHANGED CULVERT FROM 72" TO 150" STRUCTURAL PLATE	3.					
	DATE		DATE	2.	8/2/72	S.P.	CHANGED RD. GRADE & CULVERT FROM 150" TO A STRUCTR. PLATE PIPE-ARCH CULVERT.	4.					

SHEET NO. 3 OF 6
FOR PROJECT NO. 24-0216

SLEEPY HOLLOW STATE PARK
SHEET 3 OF 6 | PLAN NO. E-100