COMMERCIAL BLUEPRINT SERVICE 526 5-69

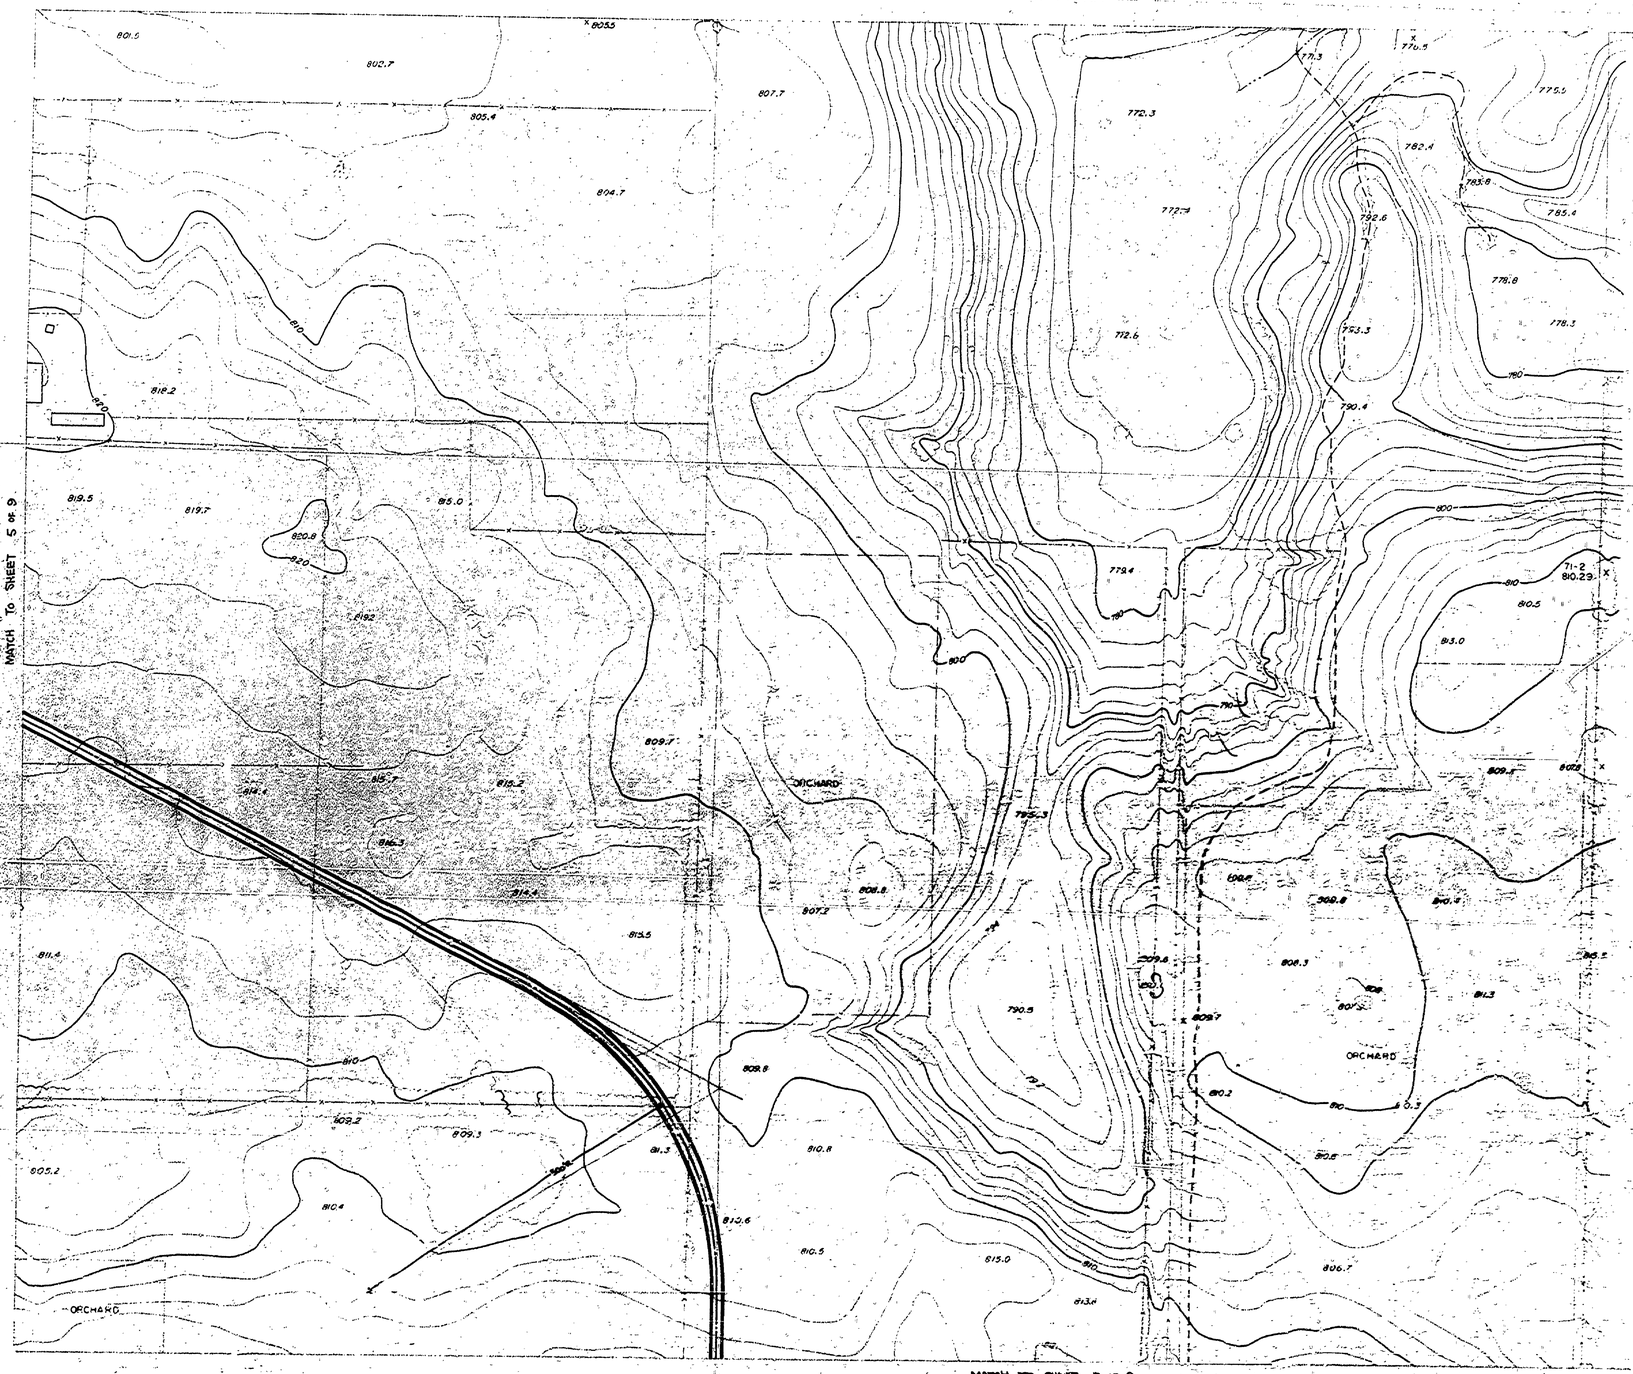

NORTH

SCALE 1" = 100'

DATE OF PHOTOGRAPHY APRIL 1966 DATE OF MAPPING JUNE 1966

SURVEYED BY		DRAWN BY KESSLER	10/71	NO.	DATE	BY	REVISIONS	NO.	DATE	BY	REVISIONS
DESIGNED BY KESSLER	10/71	CHECKED BY R.G.H. & L.C.M.	11/5/71	1.				3.			
	DATE		DATE	2.				4.			

MICHIGAN
DEPARTMENT OF CONSERVATION

SLEEPY HOLLOW STATE PARK

SCALE 1" = 100' CONTOUR INTERVAL 2'

SHEET NO. ____ OF ____

FOR PROJECT NO. ____

ENTRANCE RD. LAYOUT

SHEET 6 OF 9 PLAN NO. L-106

6/21