P-1636 COMMERCIAL BLUEPRINT SERVICE 800 1-24 97499

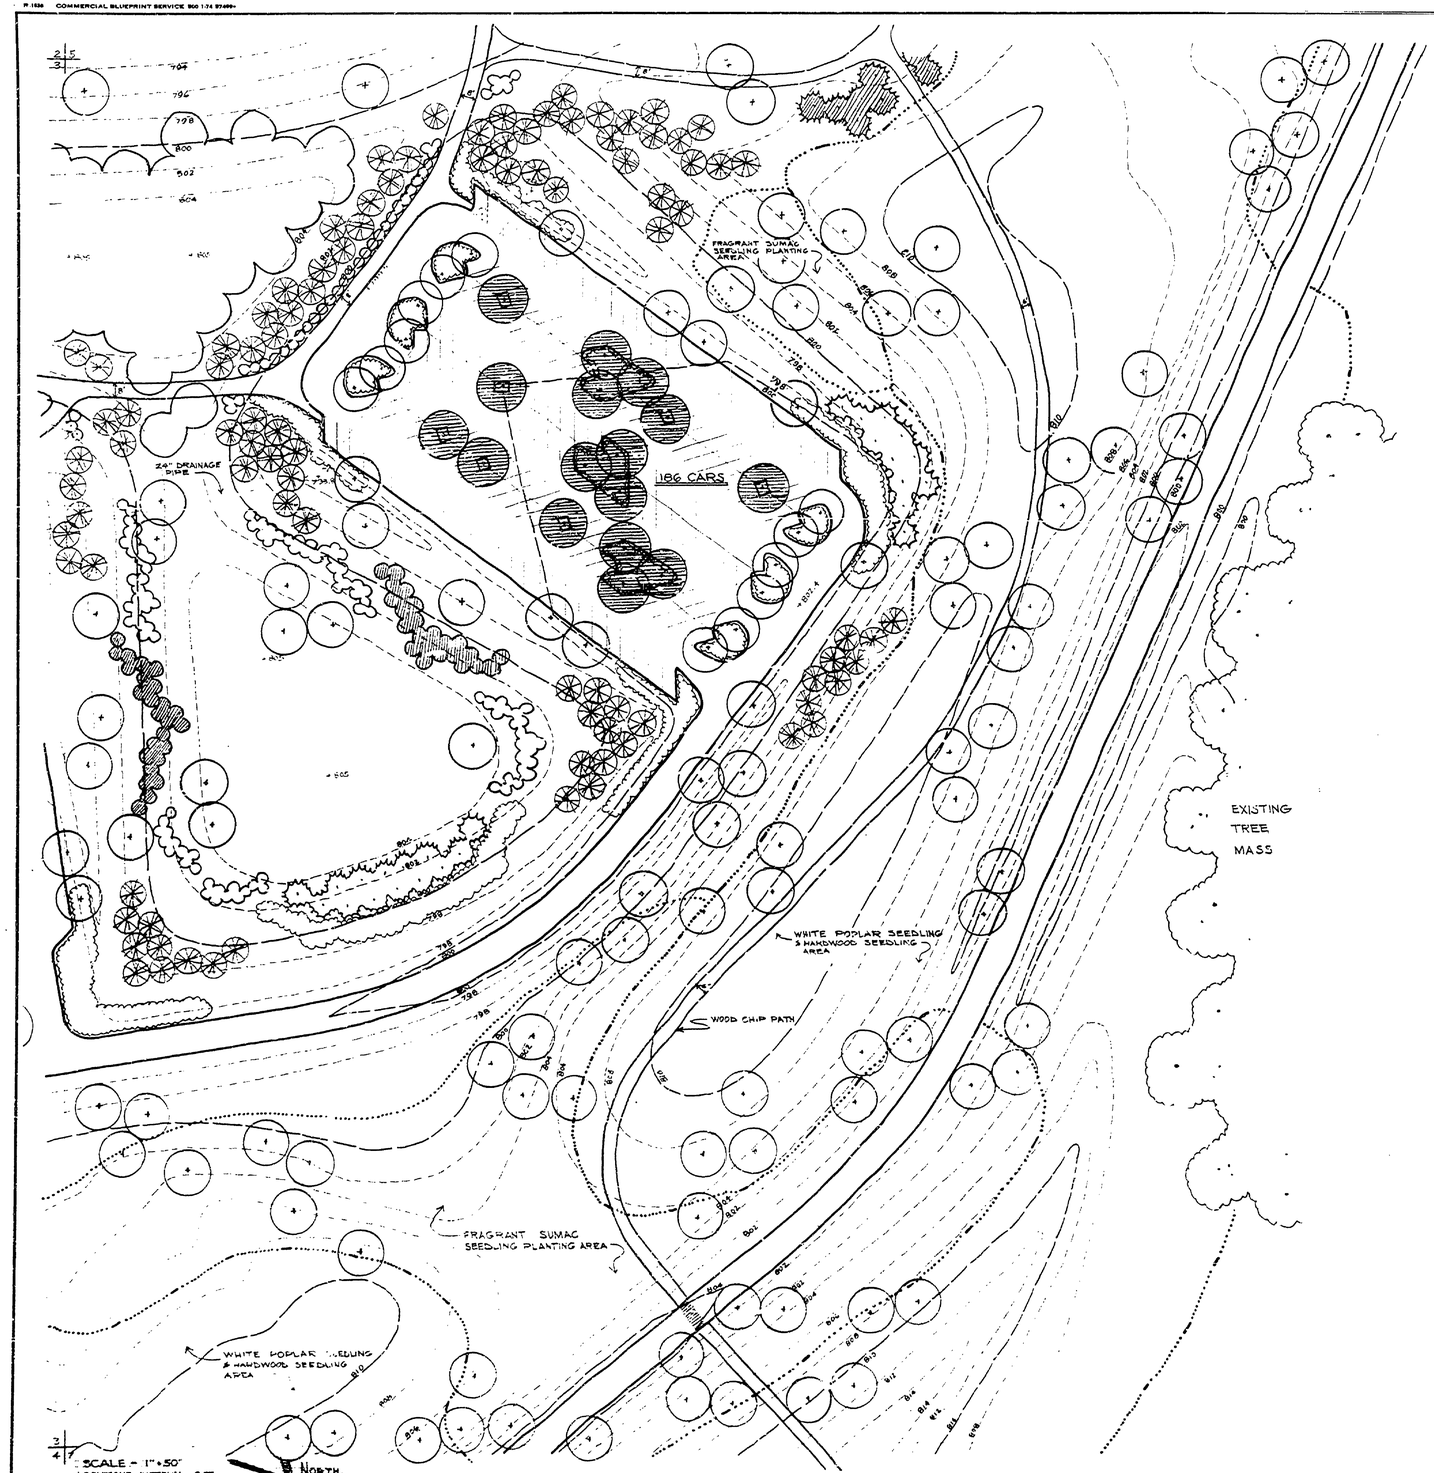

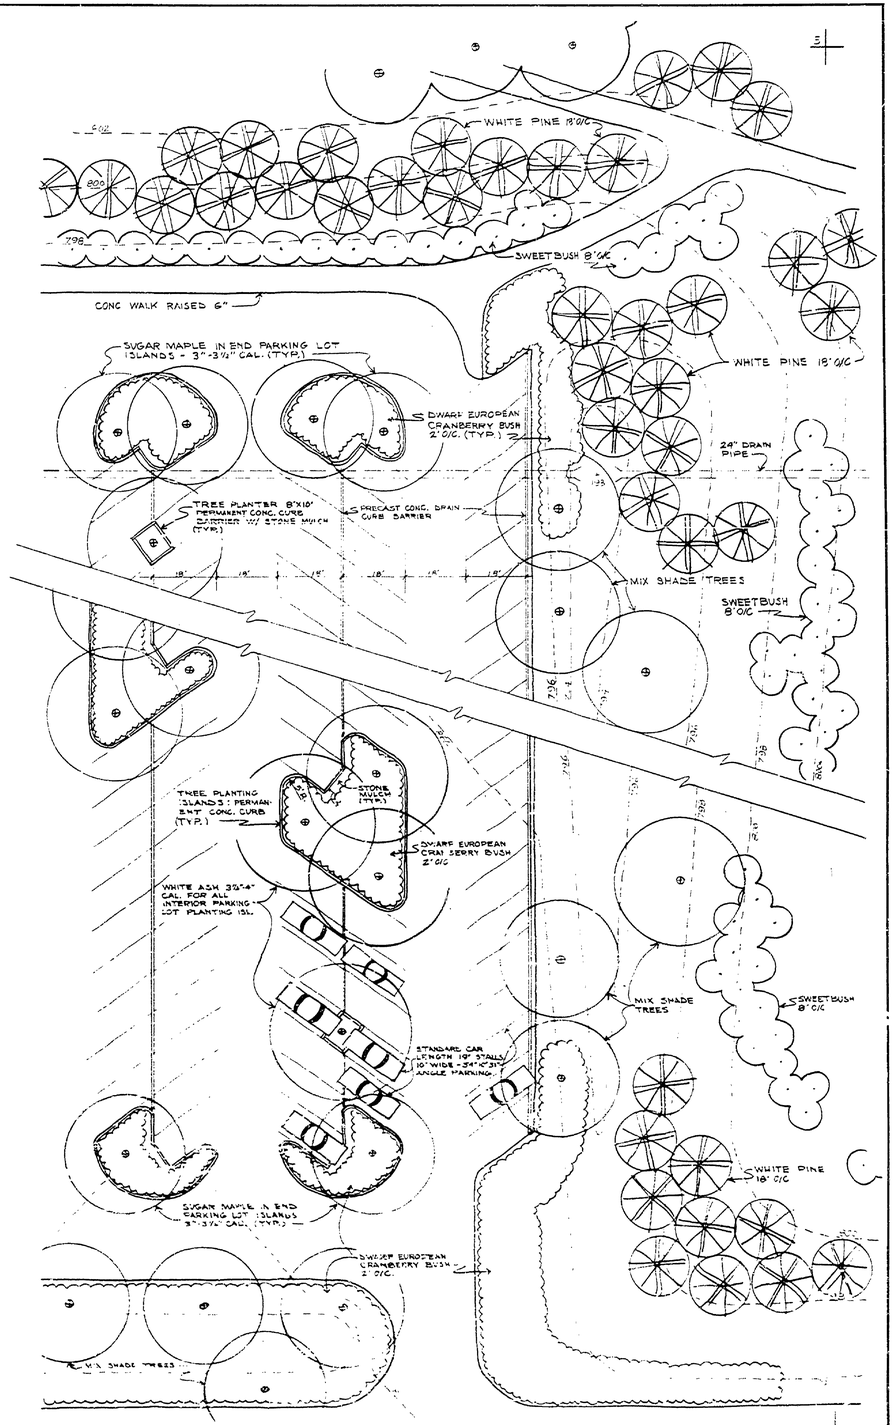

PARKING LOT PLANTING PLAN TYPICAL DETAIL SCALE 1" = 20'

SURVEYED BY		DRAWN BY O. L. MITTON	MAY 6, '74	NO.	DATE	BY	REVISIONS	NO.	DATE	BY	REVISIONS	MICHIGAN DEPARTMENT OF NATURAL RESOURCES	PLANTING PLAN SHEET TITLE	AREA OR PARK SLEEPY HOLLOW STATE PARK	PROJECT NO.
DESIGNED BY O. L. MITTON	MAY 15, '74	CHECKED BY		1.				3.						PROJECT SWIMMING BEACH DEVELOPMENT	SHEET 2 OF 7 / PLAN NO. L-110
	DATE		DATE	2.				4.							