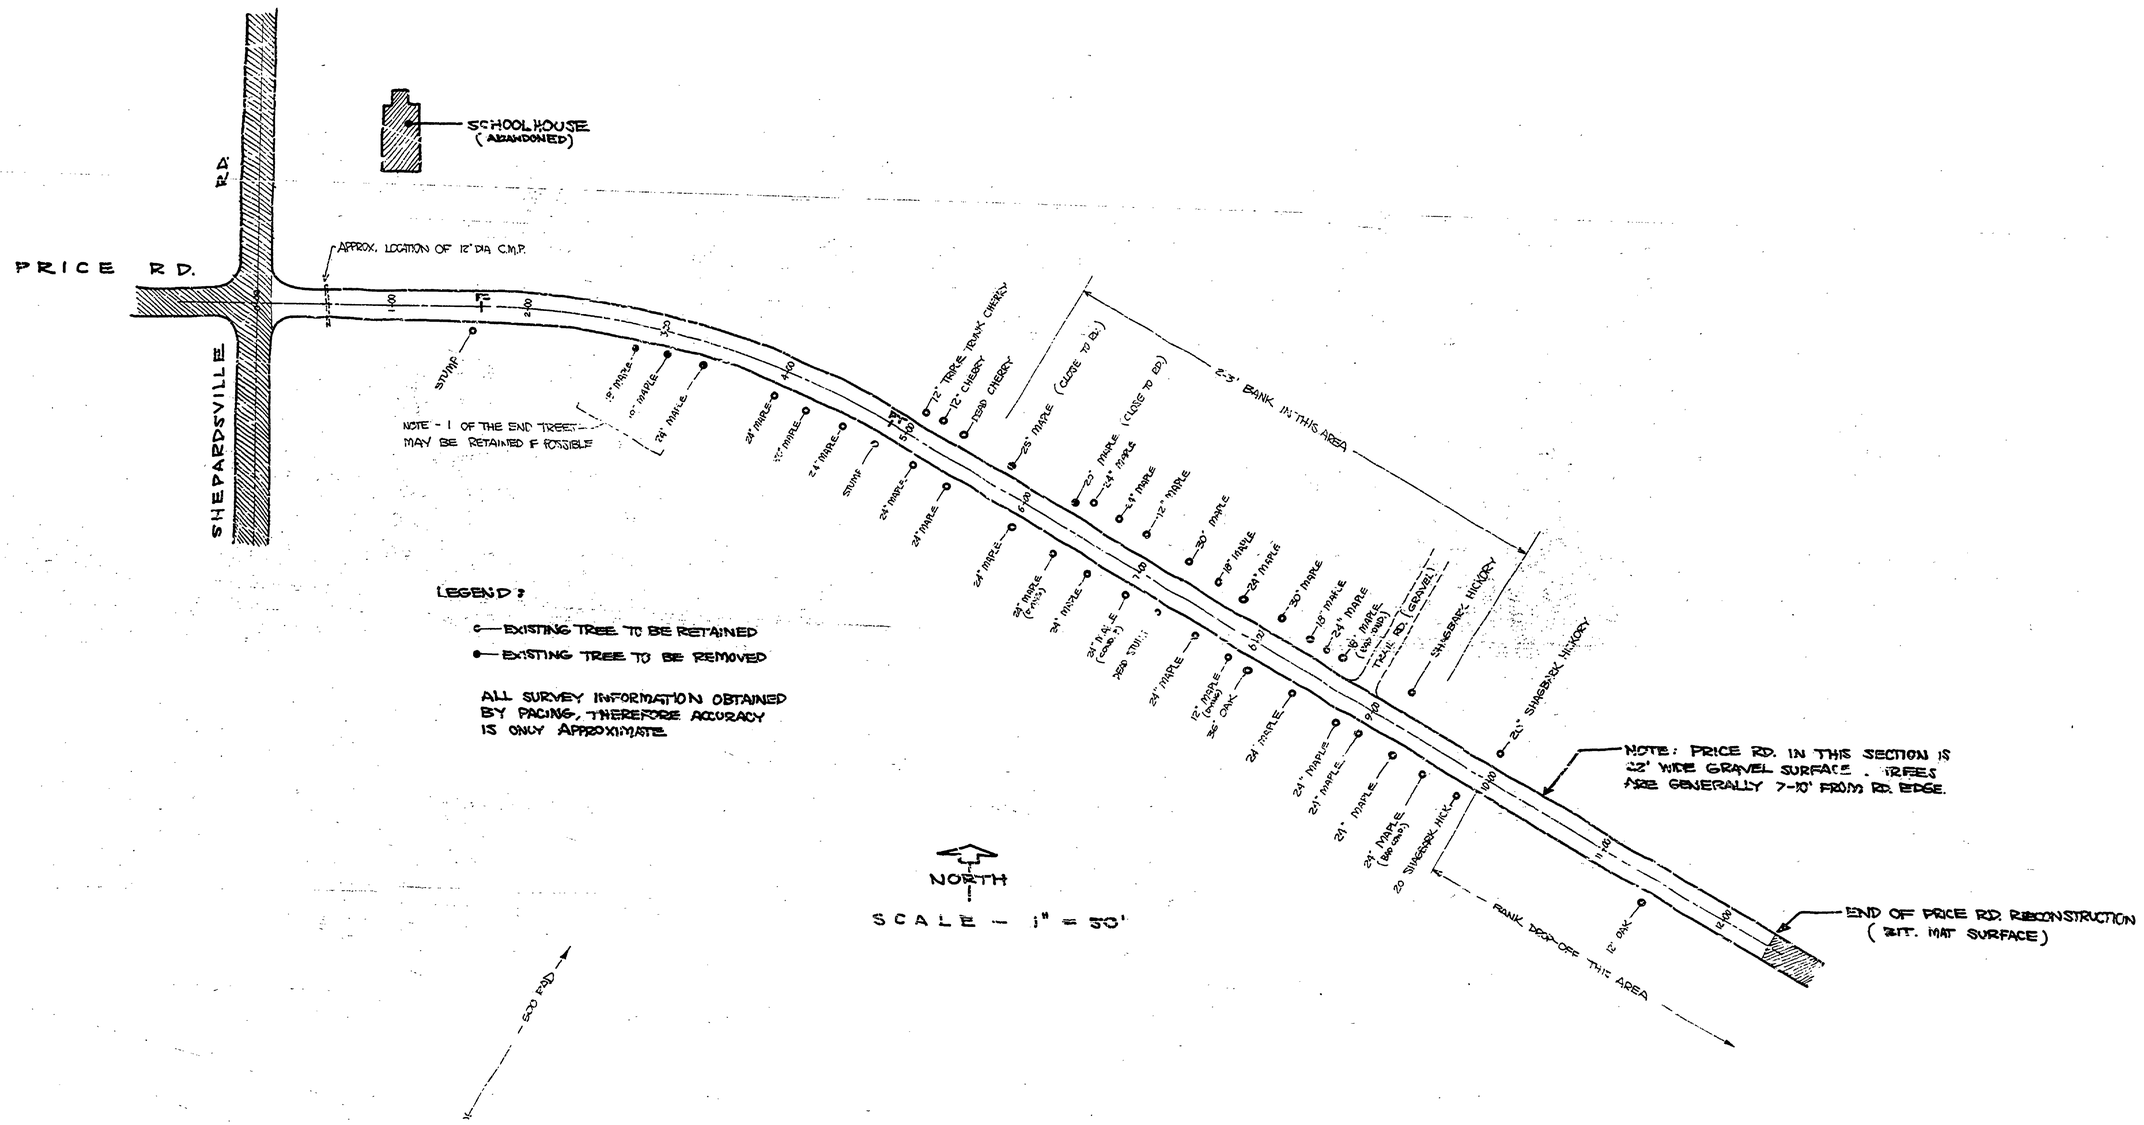

LEGEND:

- EXISTING TREE TO BE RETAINED
- EXISTING TREE TO BE REMOVED

ALL SURVEY INFORMATION OBTAINED BY PACING, THEREFORE ACCURACY IS ONLY APPROXIMATE

SURVEYED BY KESSLER	11/17/75	DRAWN BY KESSLER	11/20/75	NO.	DATE	BY	REVISIONS	NO.	DATE	BY	REVISIONS	MICHIGAN DEPARTMENT OF NATURAL RESOURCES	PRICE RD.-TREE LOCATION VICTOR TWP., CLINTON CO. SHEET TITLE	SLEEPY HOLLOW STATE PARK AREA OF PAS.	PROJECT NO.
DESIGNED BY		CHECKED BY		1.				3.						PROJECT	SHEET 1 OF 1 / PLAN NO. RESEARCH
	DATE		DATE	2.				4.							

R-11