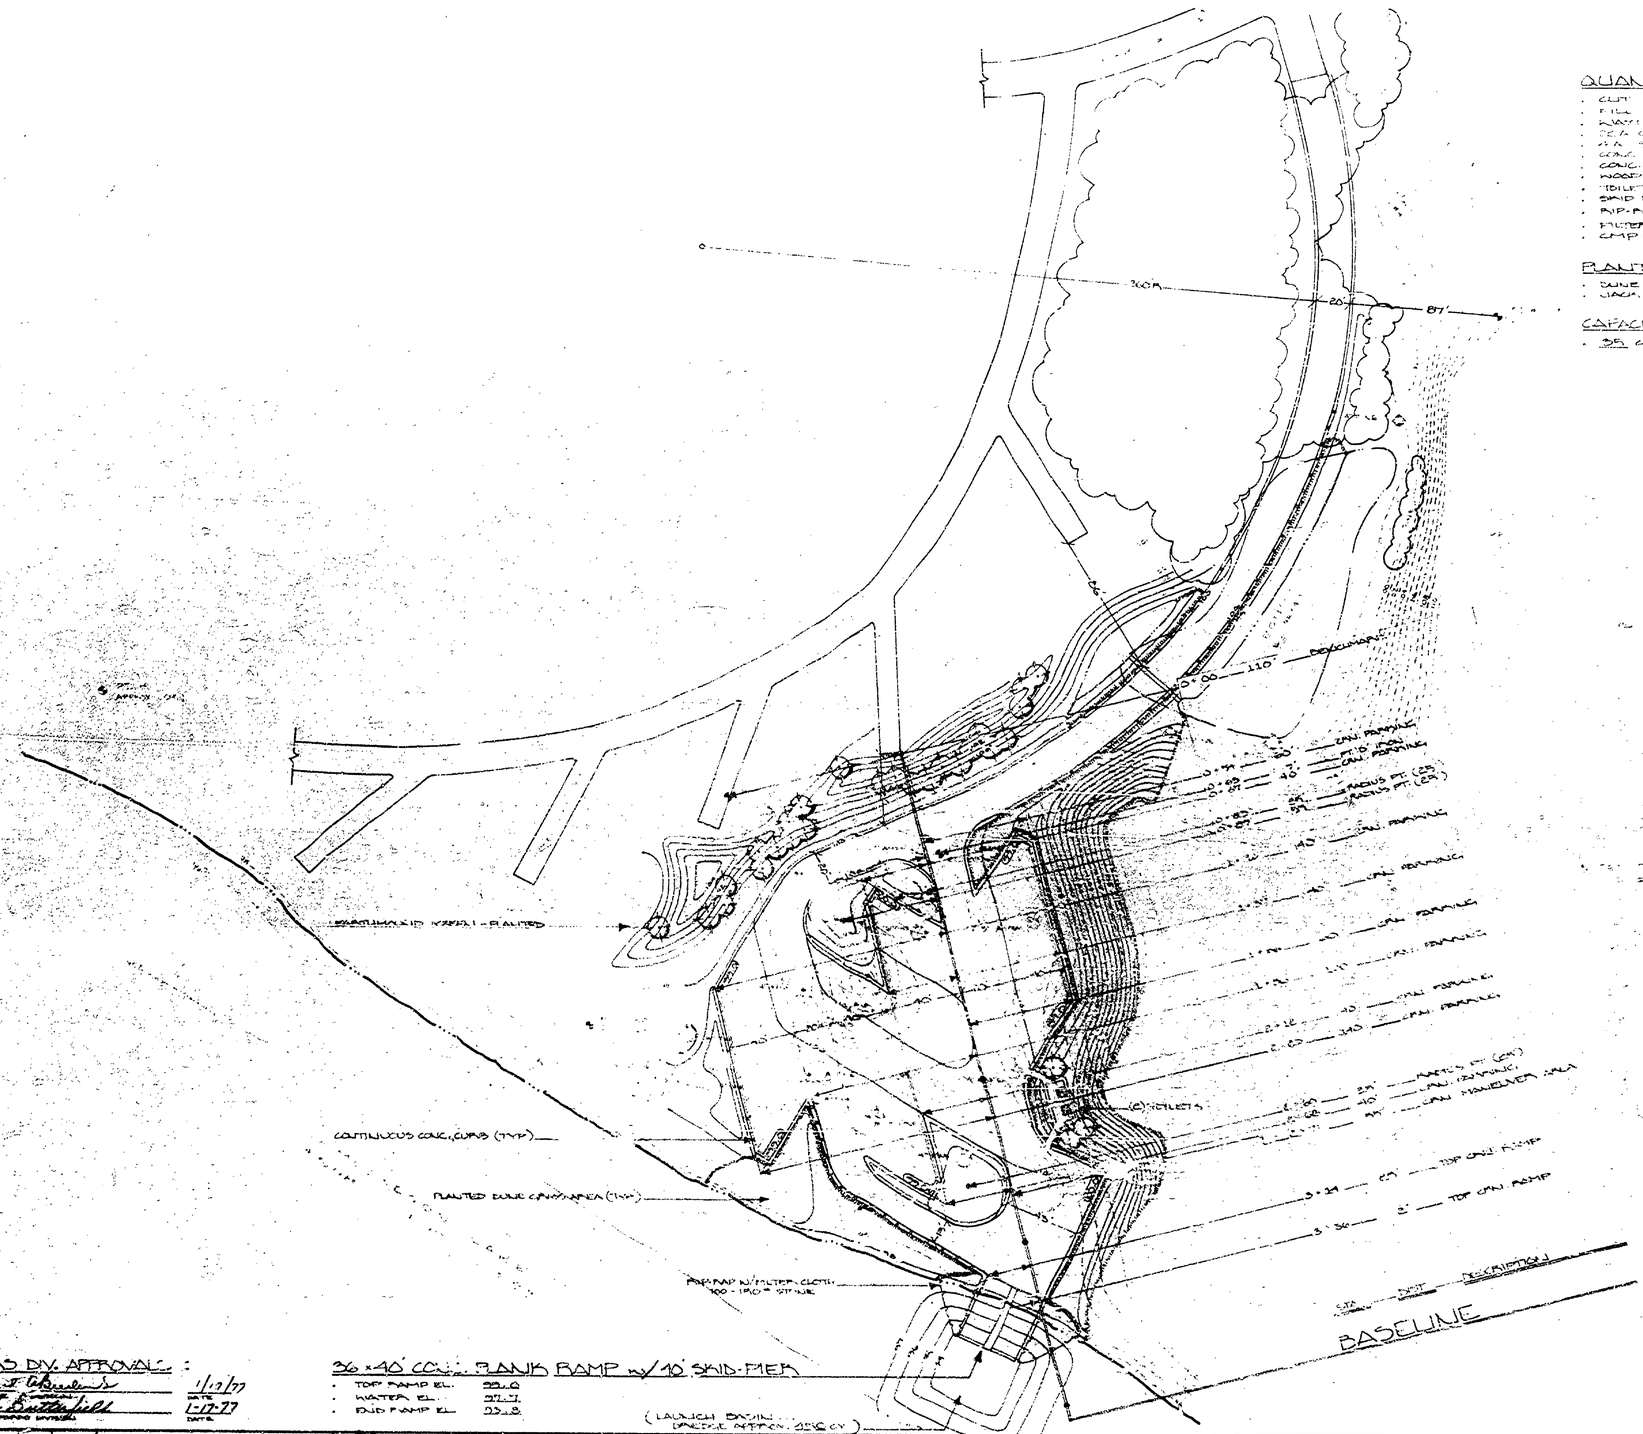


QUANTITIES :

| | | |
|---|---|---|
| CUT | [illegible] | CY |
| FILL | [illegible] | CY |
| [illegible] | [illegible] | CY |
| [illegible] | [illegible] | CY |
| [illegible] | [illegible] | CY |
| CONC. FLUME | [illegible] | SF |
| CONC. CUT-ZO (CONTINUOUS) | [illegible] | LF |
| WOOD POSTS (10' O.C.) | [illegible] | EA |
| TOILETS | [illegible] | EA |
| SKID PIER (40') | 1 | EA |
| RIP-RAP | 110 | SY |
| FILTER CLOTH | 110 | SY |
| CMP (18") | 48 | LF |

PLANTINGS :

| | | |
|---|---|---|
| DUNE GRASS (@ 18" O.C.) | 10,100 | EA |
| JACK PINE | 20 | EA |

CAPACITY :

- 25 CAR / TRAILER UNITS

PERMITS

| | APPROVED | DENIED | NUMBER |
|---|---|---|---|
| CORPS | | | |
| C.E.W.A. | | | |
| OTHER | | | |

ACT NO. 247

THE APPROPRIATE CONTROL BOARD, TRUSTEES AND DEPARTMENTS HAVE BEEN ADVISED OF THE ACCOMPLISHMENT OF THE FOLLOWING PROJECT IN ACCORDANCE WITH THE CONTROL PROCEDURES AND STANDARDS ESTABLISHED BY THE DEPARTMENT OF NATURAL RESOURCES.

PARKS DIV. APPROVAL :

1/17/77 DATE

1-17-77 DATE

36 x 40' CONC. BANK RAMP w/ 10' SKID-PIER

- TOP RAMP EL. 591.0
- WATER EL. 577.7
- END RAMP EL. 553.8

(LAUNCH BASIN : DREDGE APPROX. 2550 CY)

| | | | | |
|---|---|---|---|---|
| | | | | |
| | | | | |
| | | | | |