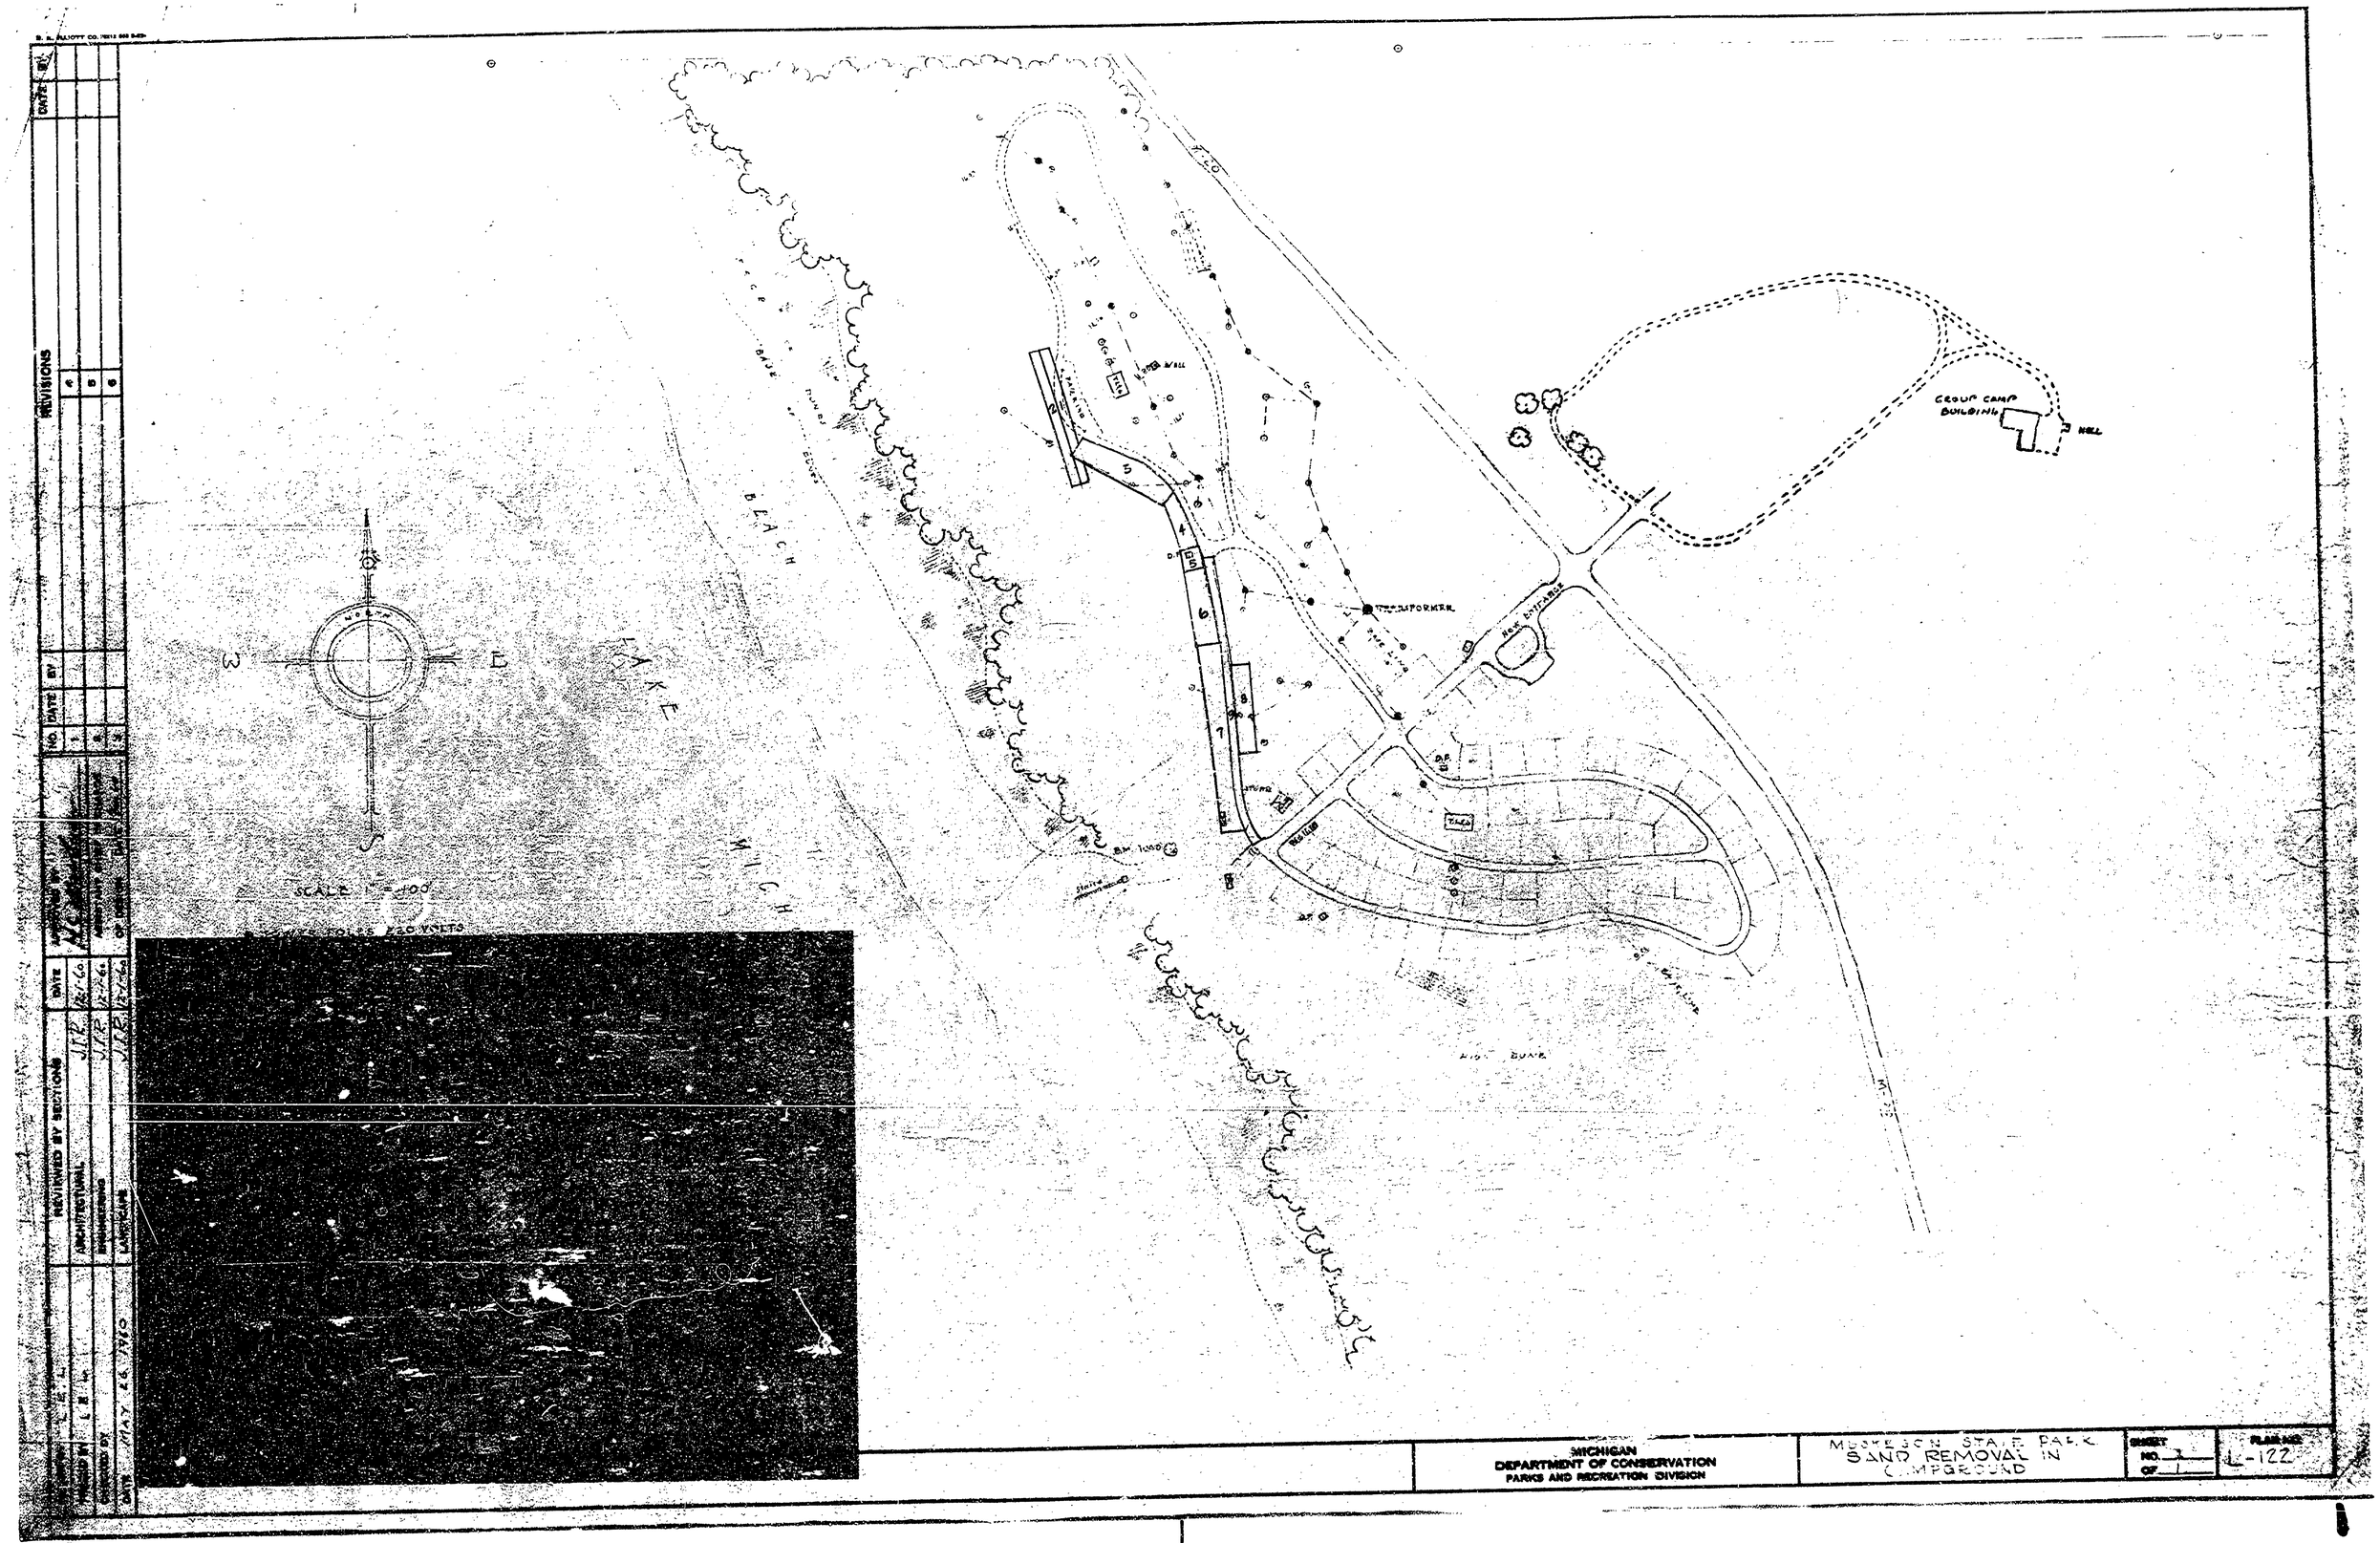
LAKE MICHIGAN
BEACH
SCALE 1" = 100'
TRANSFORMER
GROUP CAMP BUILDING
WELL
MICHIGAN
DEPARTMENT OF CONSERVATION
PARKS AND RECREATION DIVISION
MUSKEGON STATE PARK
SAND REMOVAL IN CAMPGROUND
SHEET NO. 1 OF 1
PLAN NO. L-122
REVISIONS
NO. DATE BY
REVIEWED BY SECTIONS
ARCHITECTURAL
ENGINEERING
LANDSCAPE
DATE
DRAWN BY
TRACED BY
CHECKED BY
DATE MAY 26, 1960