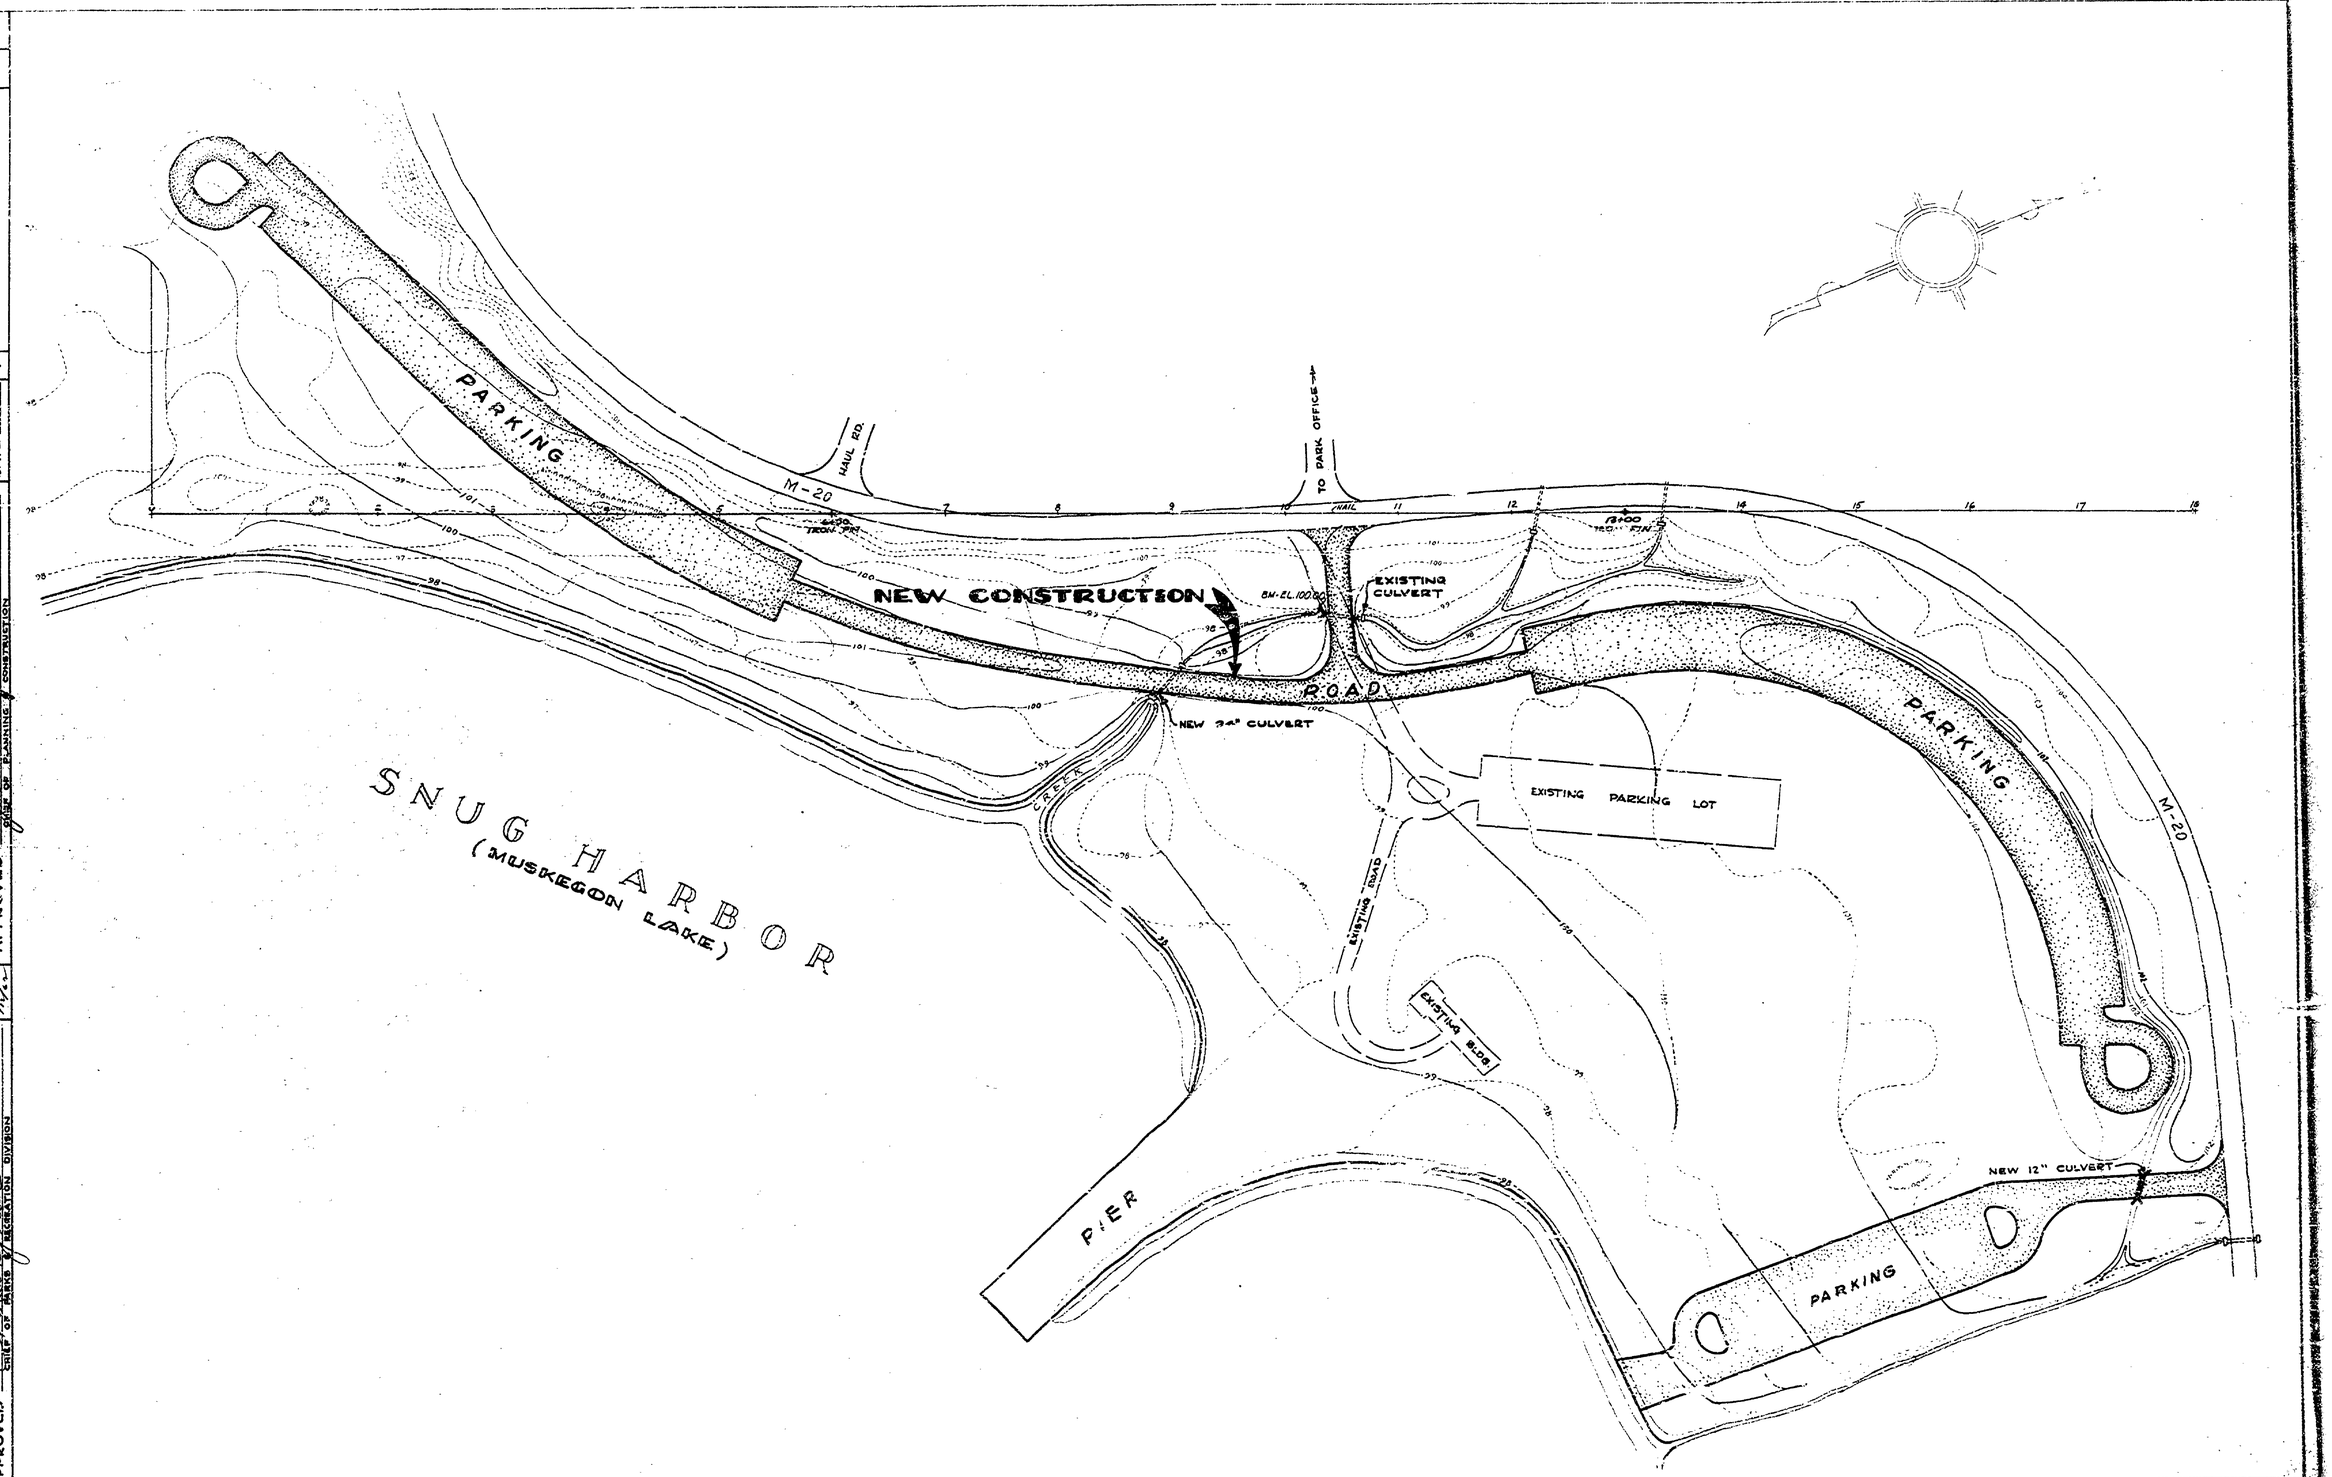

REVISIONS			
NO.	DATE	BY	
1			
2			
3			
4			
5			
6			
7	DATE 7-2-62		

REVIEWED BY SECTIONS		DATE
ARCHITECTURAL	W.A.K.	1-25-62
ENGINEERING	E.J.P.	1-5-62
LANDSCAPE	J.M.G.	1-3-62

APPROVED BY
ASSISTANT CHIEF IN CHARGE OF DESIGN DATE
APPROVED
CHIEF OF PLANNING & CONSTRUCTION

DRAWN BY L.M.C.
TRACED BY
CHECKED BY J.J.R.
DATE 4-10-57
APPROVED
CHIEF OF PARKS & RECREATION DIVISION

SCALE - 1" = 60'

MICHIGAN
DEPARTMENT OF CONSERVATION
PARKS AND RECREATION DIVISION

MUSKEGON STATE PARK
SNUG HARBOR PICNIC AREA
GRADING PLAN

SHEET NO. 3 OF 5

PLAN NO. L-110