


PLAN OF SEPTIC TANK
SCALE: ¼" = 1'-0"

-: NOTE :-

BUILDING TO BE FURNISHED BY OTHERS.
EQUIPMENT COVERED BY THIS CONTRACT.

TRENCH FRAME WITH SOLID COVERS C.I.
WIDTH 13¾" LENGTH 3 SECTIONS 48"

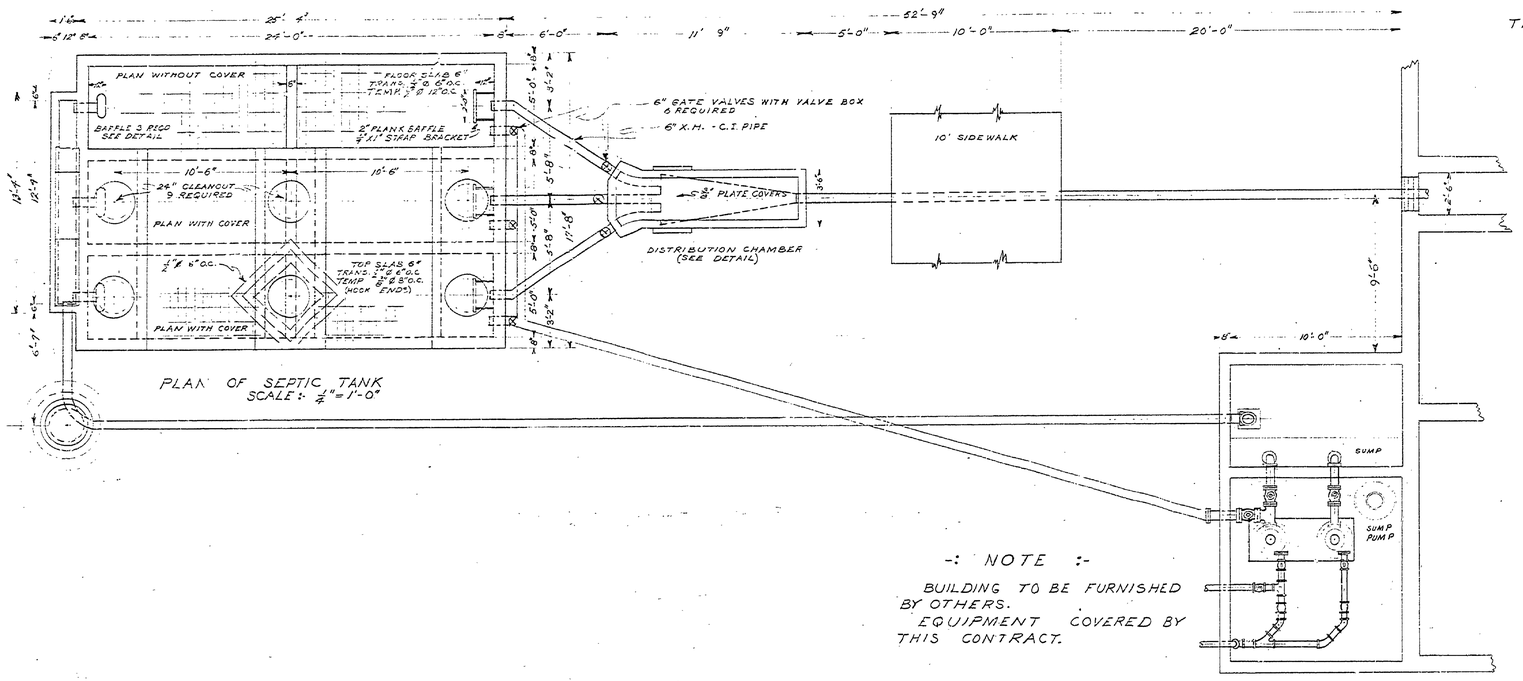


SECTION C-C

DETAILS OF BAFFLE & OUTLET WEIR
SCALE :- 1½" = 1'-0"




SECTION THRU ℄ SEPTIC TANK SCALE : ¼" = 1'-0"

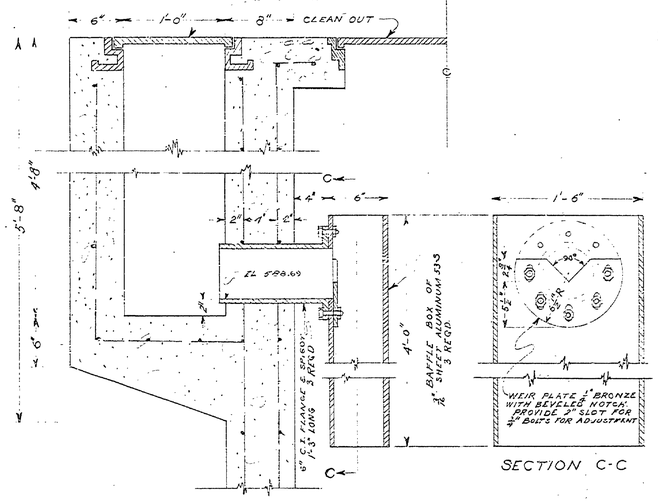


SECTION PLAN

MANHOLE DETAILS
SCALE :- ¾" = 1'-0"

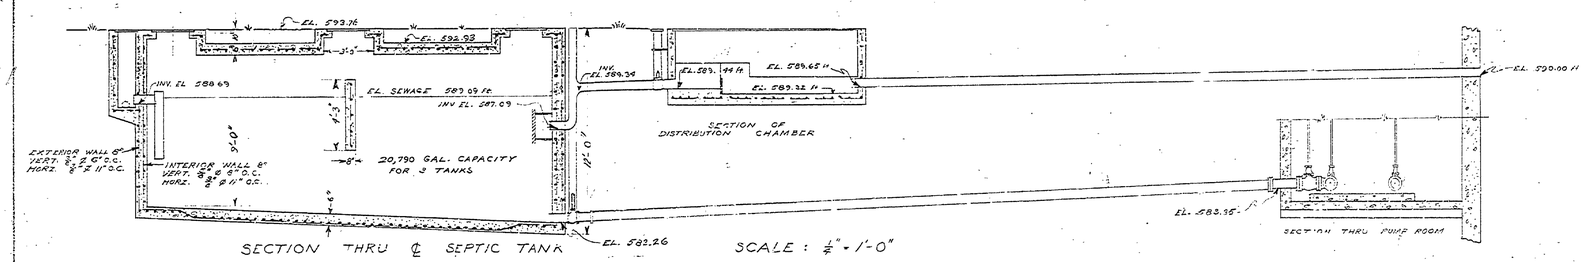


END SECTION THRU ℄ COLLECTION TROUGH

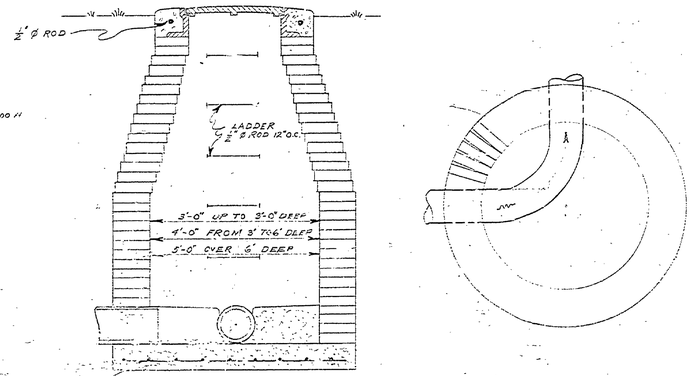

SCALE :- 3" = 1'-0"

DETAIL OF SEPTIC TANK CLEAN OUT VALVE

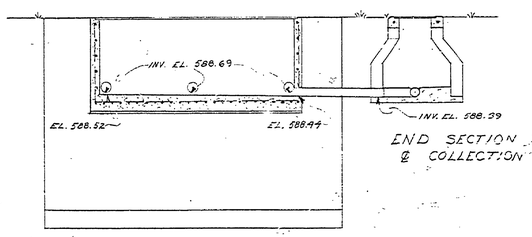


SECTION THRU MANHOLE & WETWELL
SCALE :- ¼" = 1'-0"

John M. Hepler
3189

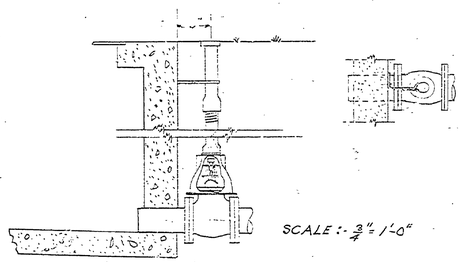E-86

MICHIGAN
DEPARTMENT OF CONSERVATION
STATE PARKS
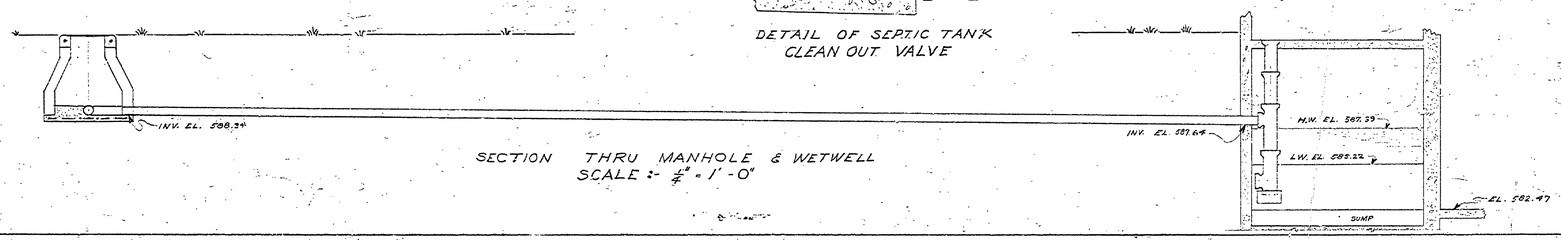
| | | |
|---|---|---|
| DESIGNED BY- M.C.H. | MUSKEGON STATE PARK | SHEET # 1 OF 3 |
| TRACED BY- G.P. | BATH HOUSE | SCALE AS SHOWN |
| CHECKED BY- | DISPOSAL SYSTEM | PLAN NO. |
| | | FILE NO |

APPROVED [signature] DIVISION CHIEF STATE PARKS DATE 9-22-40
APPROVED ——— DATE ———