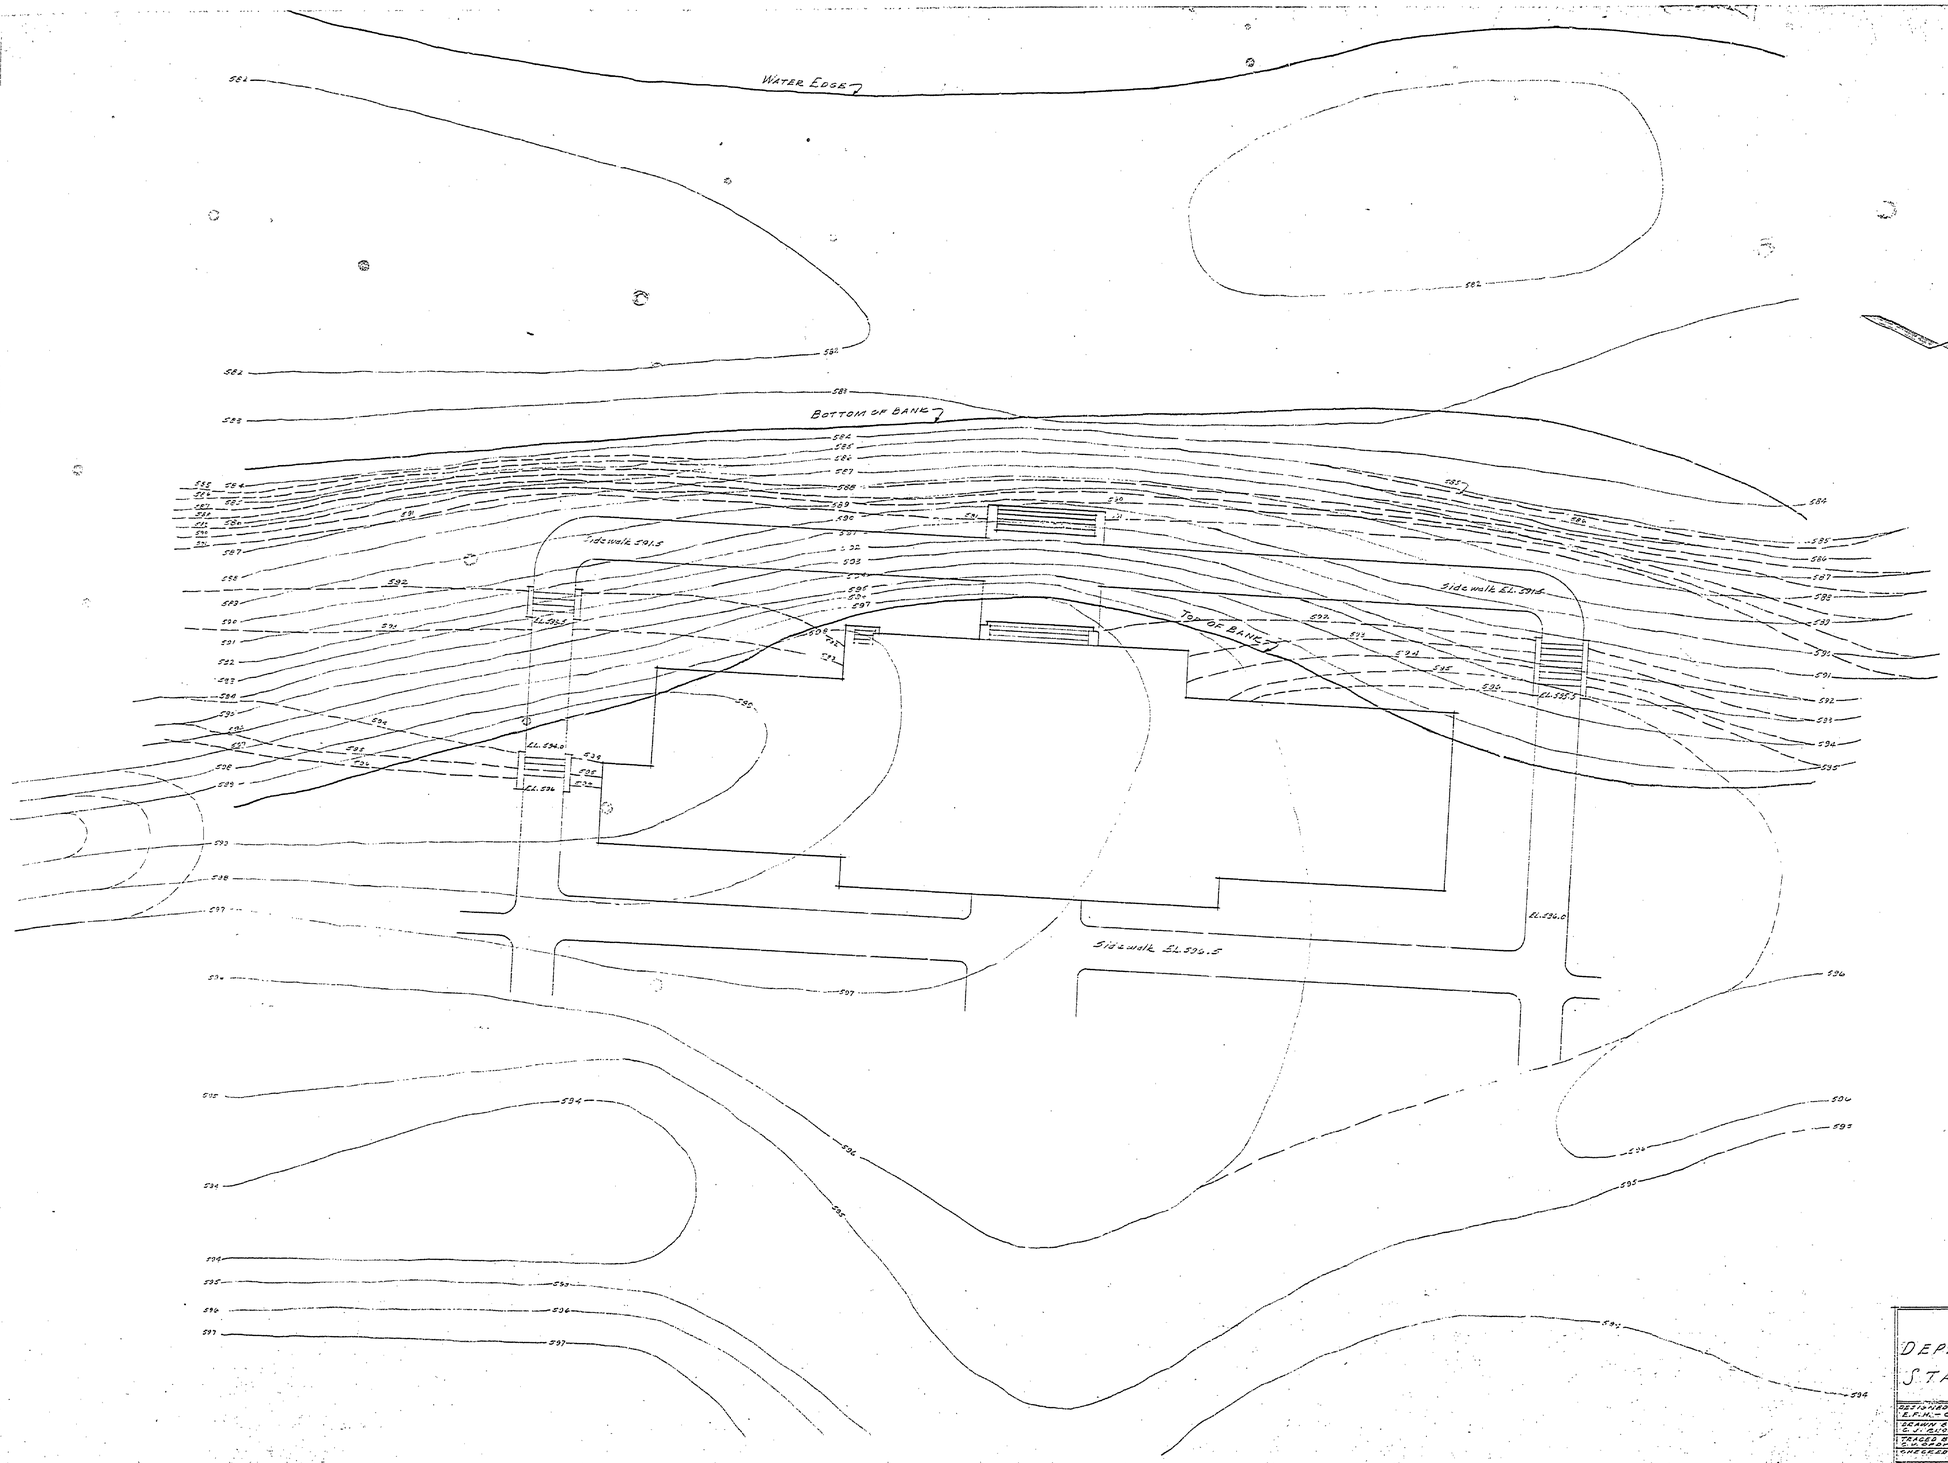

PLOT PLAN
SCALE 1/16" = 1'-0"

A-103

MICHIGAN
DEPARTMENT OF CONSERVATION
STATE PARKS DIVISION

DESIGNED BY E.F.H. - C.J.R.	MUSKEGON STATE PARK	SHEET NUMBER 1 OF 18
DRAWN BY C.J. RAYMIS	MUSKEGON	SCALE: AS NOTED
TRACED BY C.H. GRAFFE	BATH HOUSE	DATE 8-12-40
CHECKED BY		
APPROVED	CHIEF PARKS DIVISION	10-2-40 DATE
APPROVED	INSPECTOR	DATE
APPROVED		DATE

INSURANCE No. 15