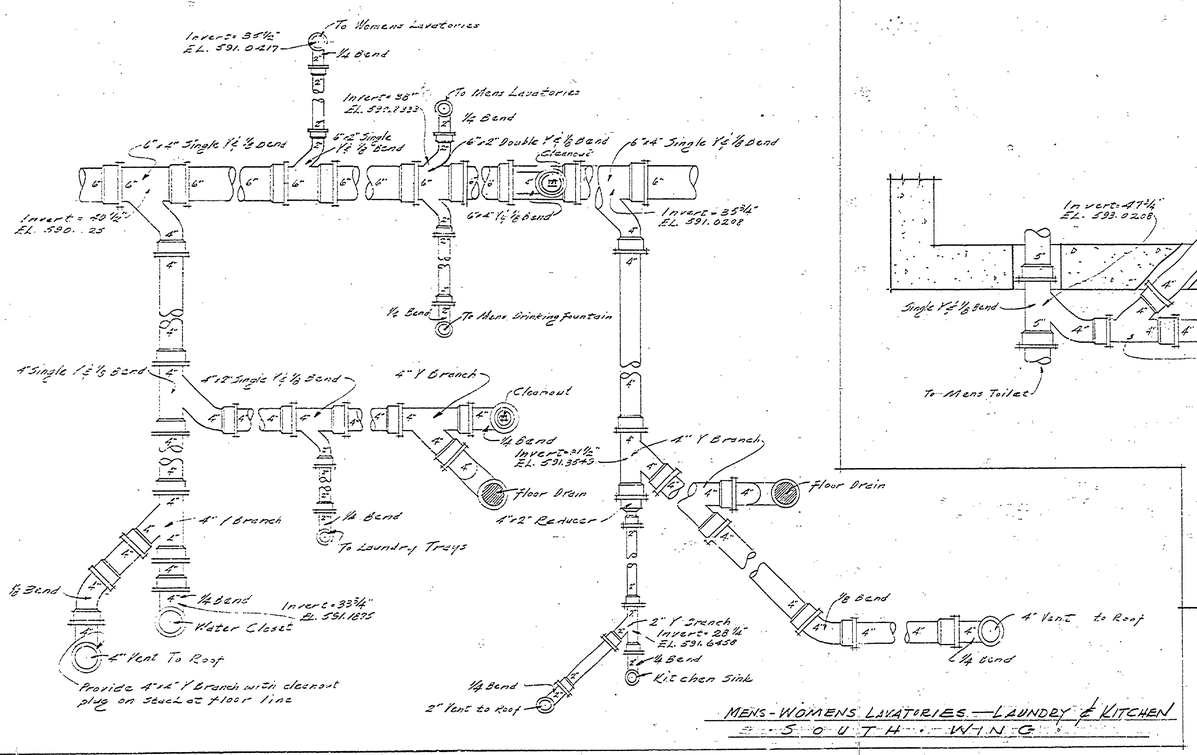

MENS-WOMENS LAVATORIES—LAUNDRY & KITCHEN
SOUTH WING

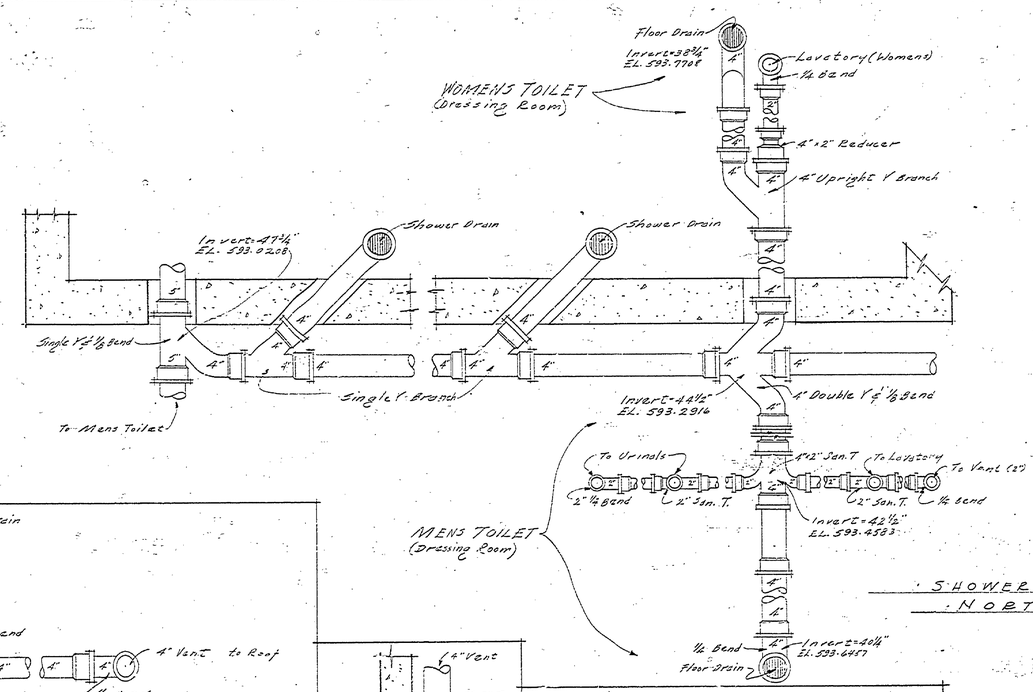

SHOWER-FLOOR DRAINS
NORTH WING

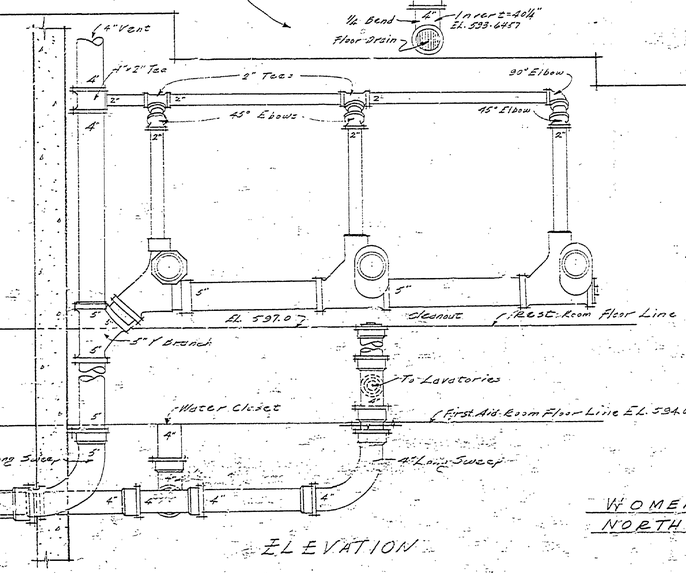

WOMENS TOILET
NORTH WING

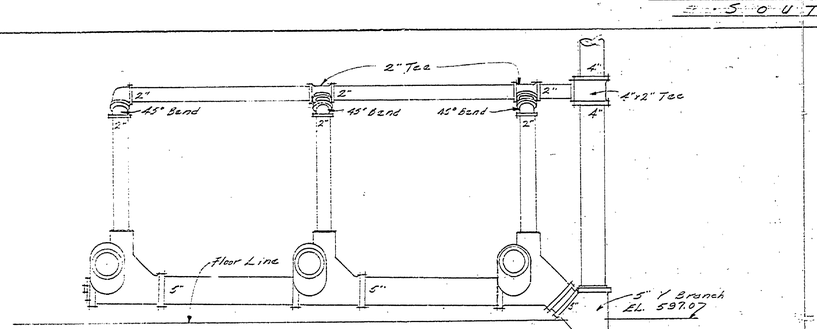

ELEVATION

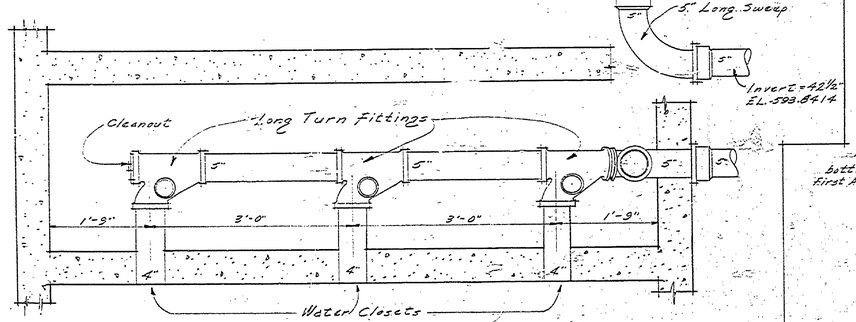

PLAN
Scale 1" = 1'-0"

MENS TOILET
NORTH WING

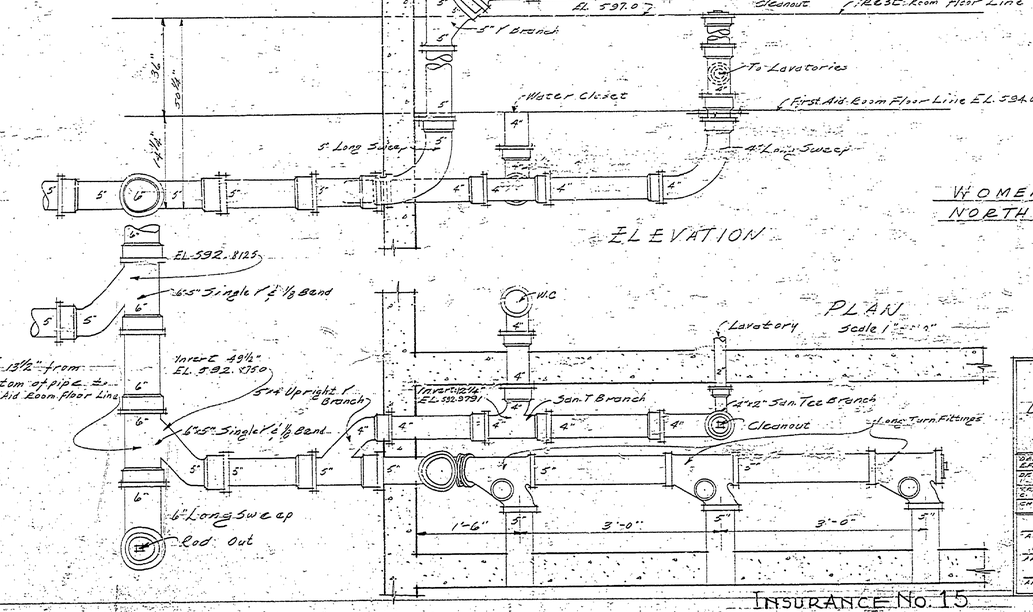

A-103

MICHIGAN
DEPARTMENT OF CONSERVATION
STATE PARKS DIVISION

DESIGNED BY E.F.H. + C.J.E.	MUSKEGON STATE PARK MUSKEGON BATH HOUSE	SHEET NUMBER 12 OF 18
DRAWN BY L. BARRE		SCALE: 1" = 1'-0"
TRACED BY E. GEORGE		DATE: 3-18-40
CHECKED BY		
APPROVED	CHIEF PARKS DIVISION	DATE
APPROVED	INSPECTOR	DATE
APPROVED		DATE

INSURANCE No. 15