WINDOW SCHEDULE

Mark	No. of Units	Entrance Door Assembly	Width	Height	No. Lights	Mullions	Fixed	Vented	Screens	Obscure Glass	Remarks
A	2	4'0" x 8'0" Sliding	8'-4"	8'-11"	2	2 - Steel	✓	✓	✓	✓	
B	2	4'0" x 8'0" Sliding	8'-4"	8'-11"	4	3 - Steel	✓	✓	✓	✓	
C	2	4'0" x 8'0" Sliding	4'-6"	8'-11"	2	1 - Steel	✓	✓	✓	✓	
D	2	None	4'-0"	3'-10"	3	2 - Wood	✓			✓	

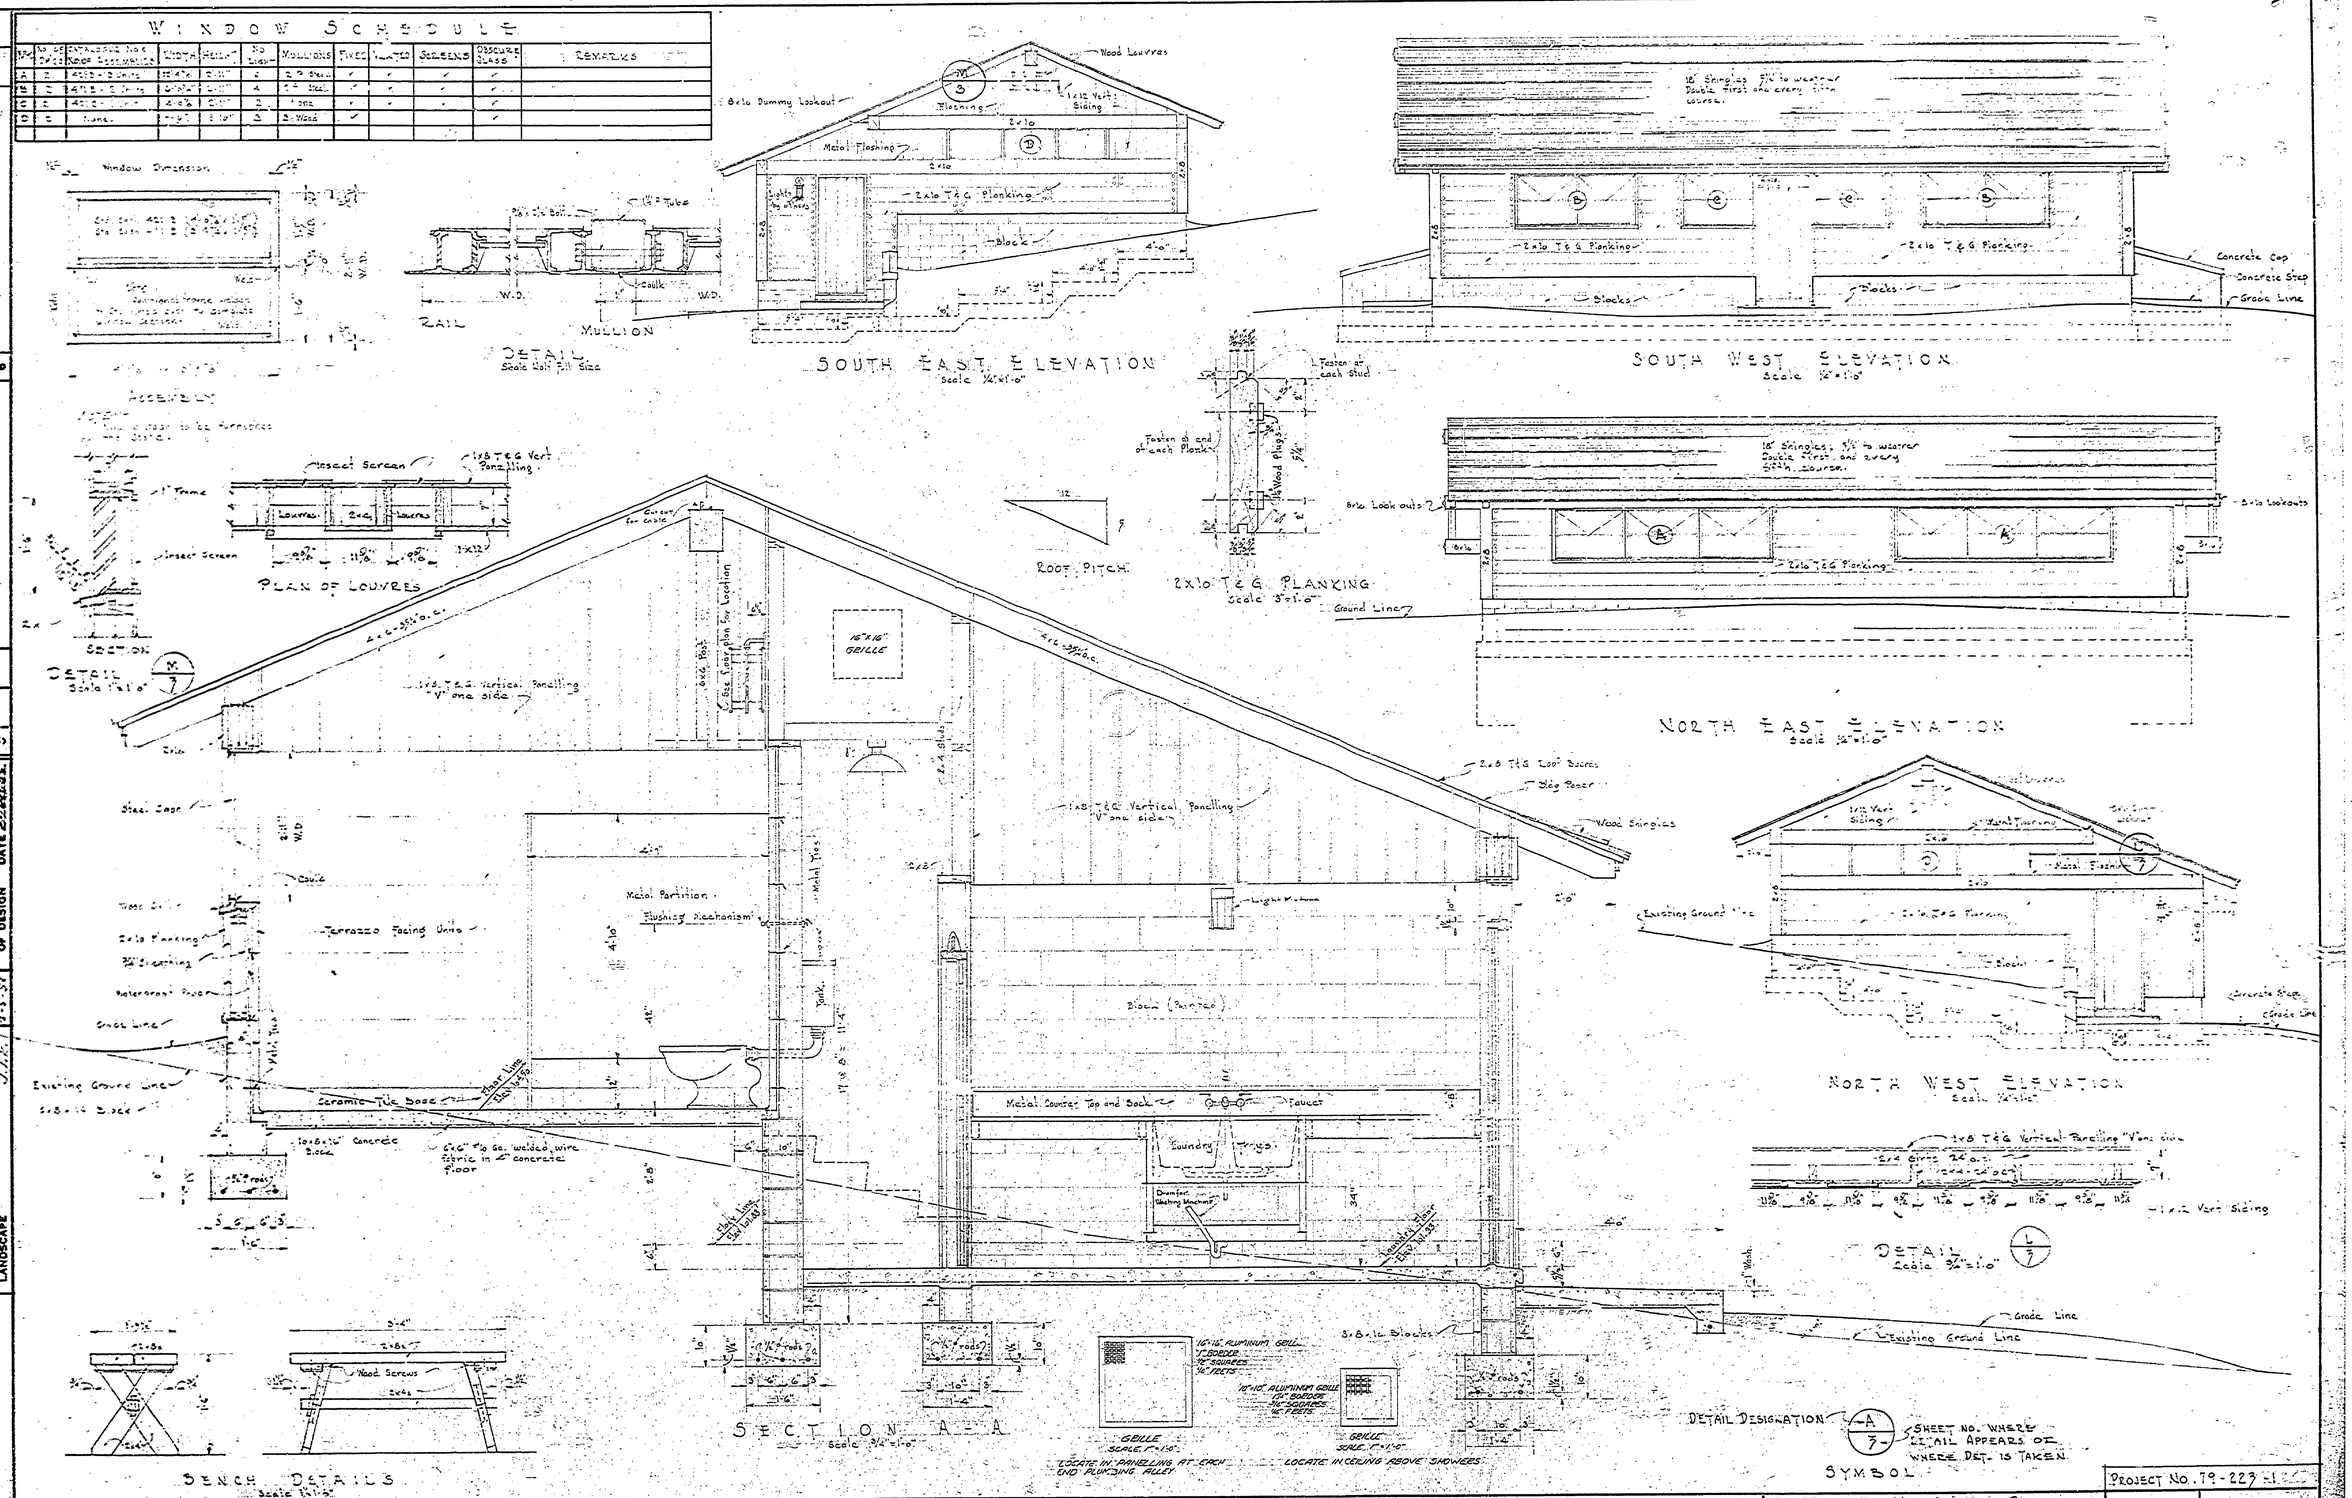

REVIEWED BY SECTIONS		DATE
ARCHITECTURAL	J.L.P.	12-5-56
ENGINEERING	J.L.P.	12-5-56
LANDSCAPE	J.L.P.	12-5-56

APPROVED BY: L. C. Dewey
ASSISTANT CHIEF IN CHARGE OF DESIGN — DATE 12-5-56

REVISIONS

NO.	DATE	BY
1		
2		
3		
4		
5		
6		

DRAWN BY J.W.F.J.R.
TRACED BY J.W.F.J.R.
CHECKED BY
DATE

MICHIGAN
DEPARTMENT OF CONSERVATION
PARKS AND RECREATION DIVISION

MUSKEGON STATE PARK
TOILET, LAUNDRY & SHOWER BUILDING
CAMP GROUND AREA

SHEET NO. 7 OF

PROJECT No. 79-223-N.

PLAN NO. A-108