COMMERCIAL BLUEPRINT SERVICE

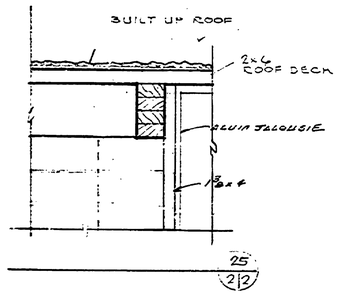

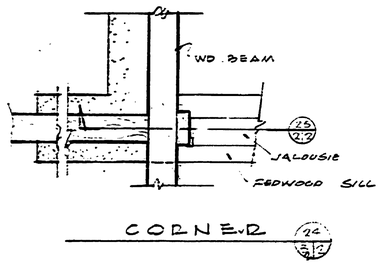

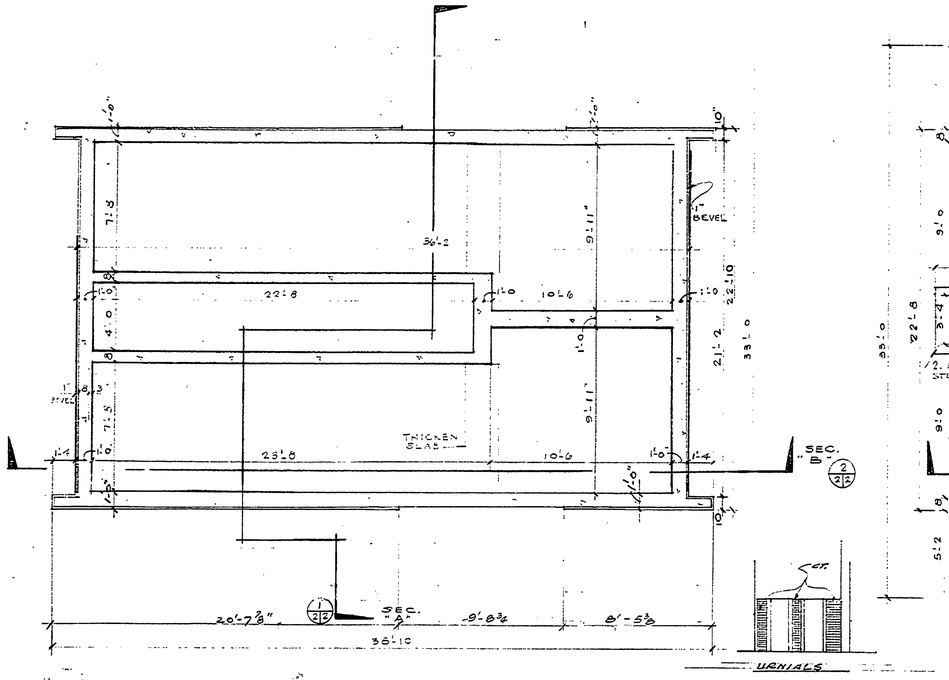

FOUNDATION

1/4" = 1'-0

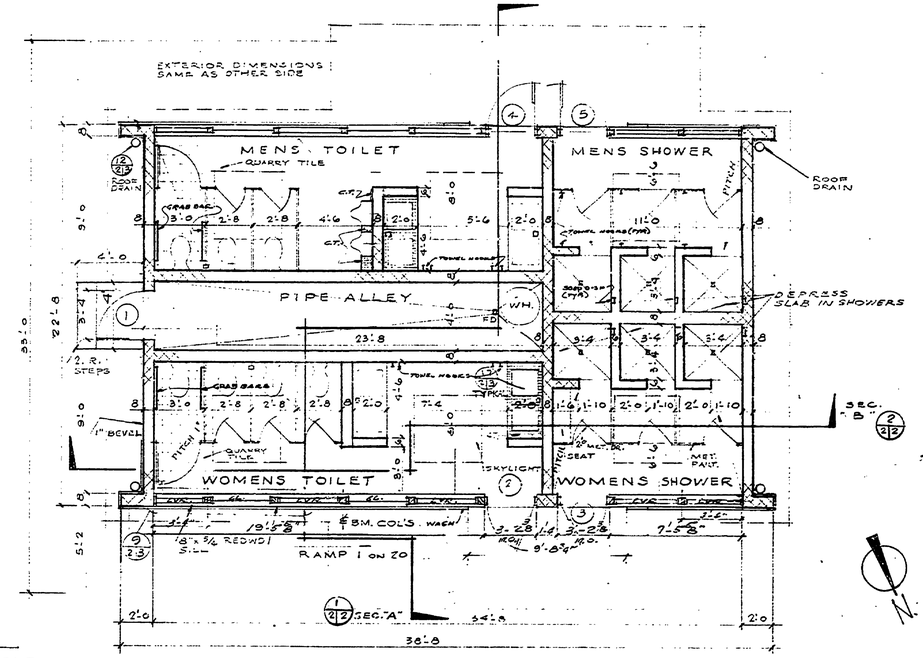

FLOOR

1/4" = 1'-0

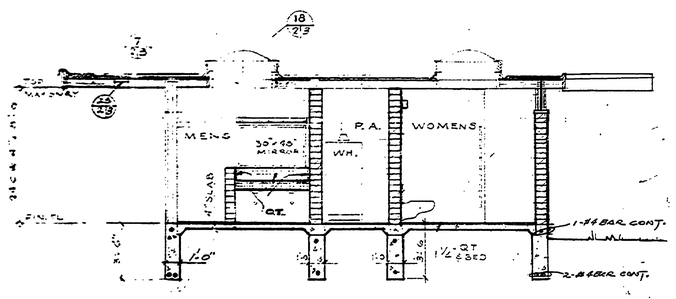

A

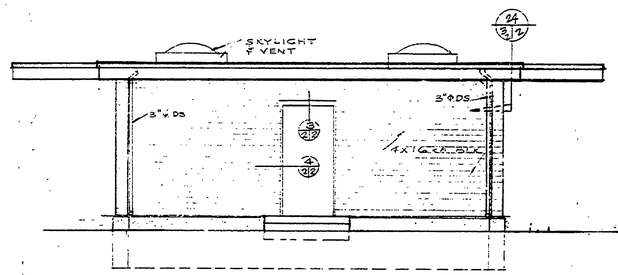

EAST

WEST SIMILAR

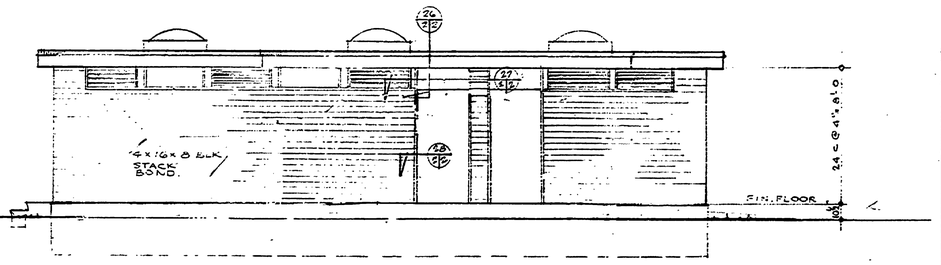

NORTH

SOUTH SIMILAR

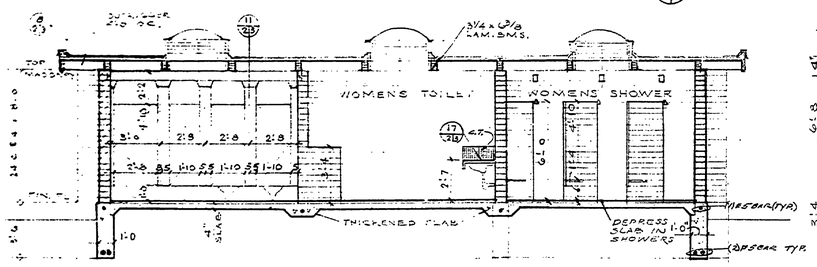

"B"

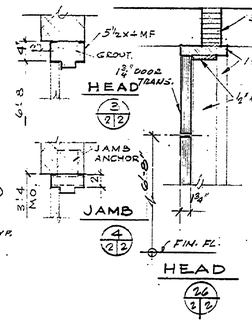

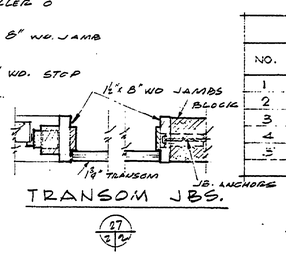

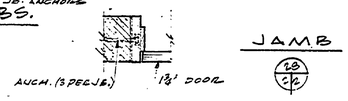

DOOR SCHEDULE

NO.	TYPE	SIZE	FRAME	REMARKS
1	A	3'0" x 6'8"	HM. MET.	
2	B	3'0" x 6'8"	WOOD	
3	B	"	"	
4	B	"	"	
5	B	"	"	

FINISH SCHEDULE

ROOM	FLOOR: CONC.	FLOOR: QT.	WALLS: PAINT MINERAL	WALLS: QT.	BASE: QT.	CLG: PLASTER	REMARKS
MENS	•		•	•		• •	GLAZED IN PLACE
MENS SH.	•		•			• •	GLAZED IN PLACE
PIPE ALLEY	•					•	
W. T.	•		•	•		• •	GLAZED IN PLACE
W. SHO.	•		•			• •	GLAZED IN PLACE

SURVEYED BY		DRAWN BY RR	
DESIGNED BY		CHECKED BY	
	DATE		DATE

NO.	DATE	BY	REVISIONS	NO.	DATE	BY	REVISIONS
1.				3.			
2.				4.			

MICHIGAN
DEPARTMENT OF CONSERVATION

WAUSKEGON STATE PARK
EAST END CAMP GROUND
TOILET & SHOWER BLDG.

SHEET NO. 2 OF 3
FOR PROJECT NO. 2-127-5124-203-021-01

FL. PLAN, FOUNDATION PLAN, SECTIONS, ELEV'S & SCHED'S.

SHEET 2 OF 3 | PLAN NO. A-111