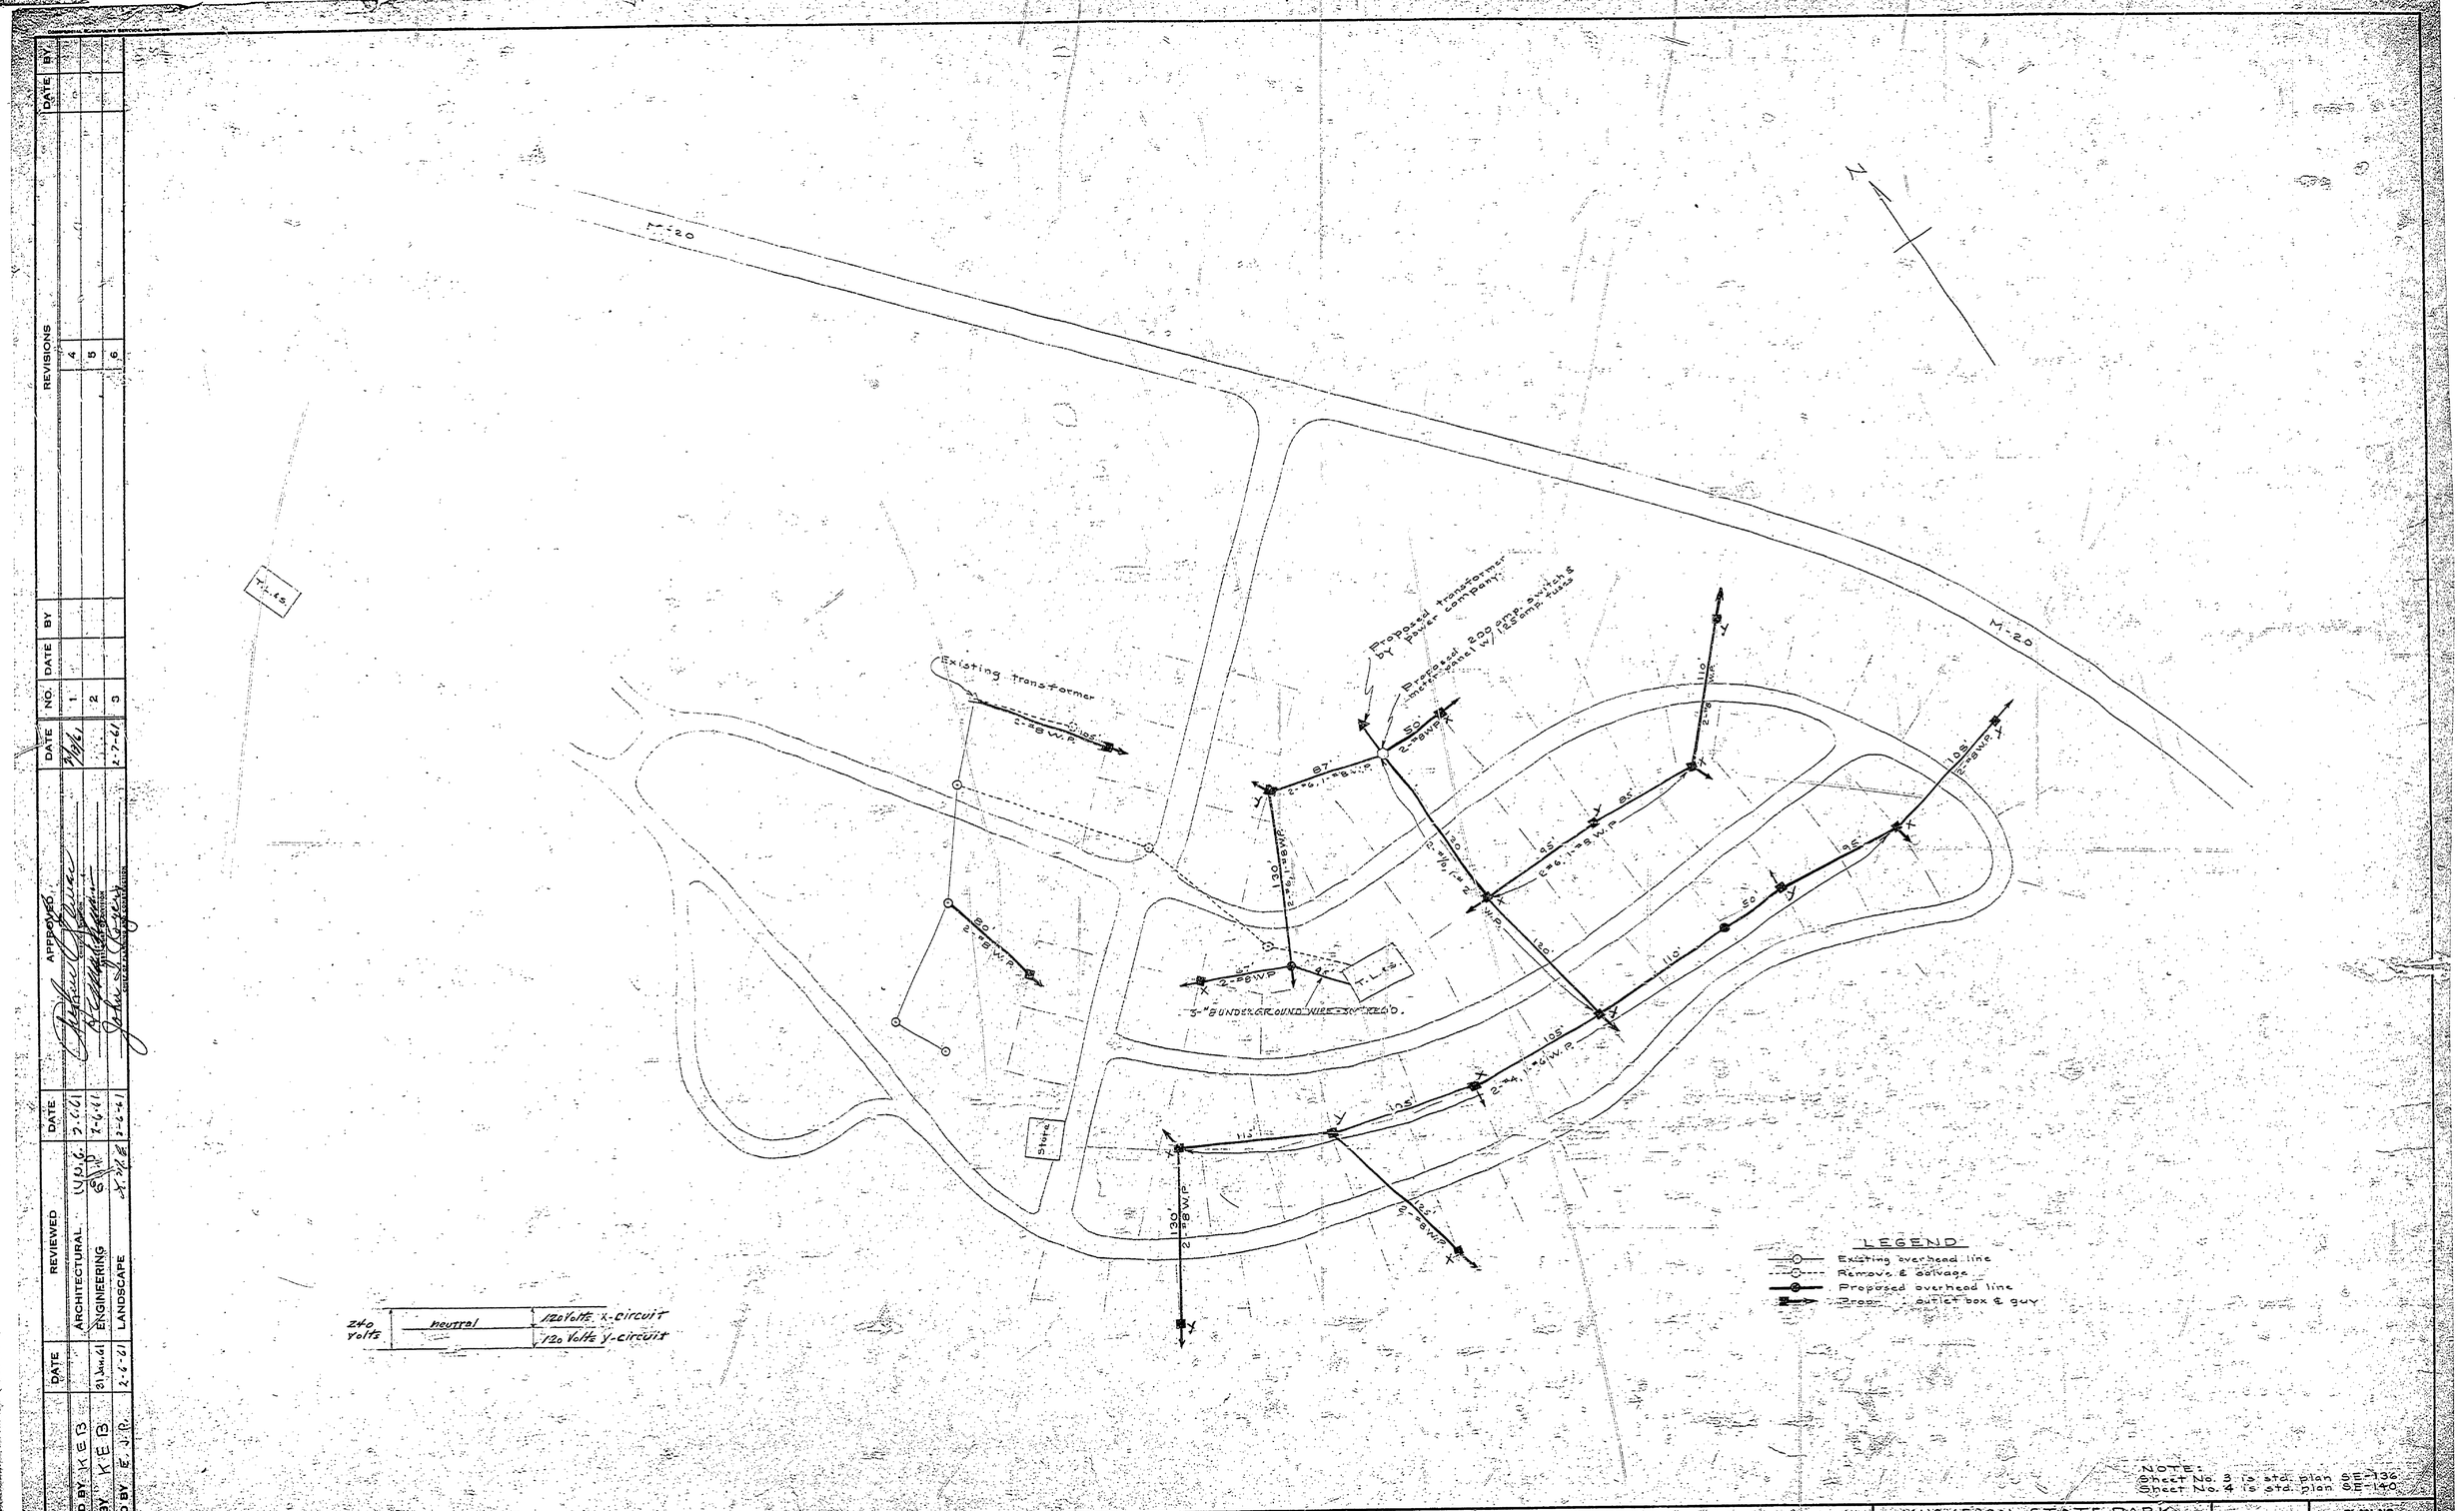

NOTE:
Sheet No. 3 is std. plan SE-136
Sheet No. 4 is std. plan SE-140

DESIGNED BY K.E.B.	DATE	REVIEWED	DATE
DRAWN BY K.E.B.	81 Jan. 61	ARCHITECTURAL	2-6-61
CHECKED BY E. J. R.	2-6-61	ENGINEERING	2-6-61
		LANDSCAPE	2-24-61

APPROVED

NO.	DATE	BY	REVISIONS	NO.	DATE	BY
1				4		
2				5		
3				6		

MICHIGAN
DEPARTMENT OF CONSERVATION
PARKS AND RECREATION DIVISION

MUSKEGON STATE PARK
CAMPGROUND EXTENSION
ELECTRIC DISTRIBUTION SYSTEM
SCALE: 1" = 50'

SHEET NO. 1 OF 4

PLAN NO. E-109