MUSKEGON STATE PARK

CONSTRUCTION PLANS FOR

BITUMINOUS SURFACING, ENTRANCE & CAMPGROUND RD'S

PROJECT NO. PA 110-75-2499-031-C4

NOTE: ROADS ARE COMPLETED TO GRAVEL GRADE. THIS CONTRACT INCLUDES ONLY FINISH GRADING, BITUMINOUS SURFACING AND SHOULDER REGRADING.

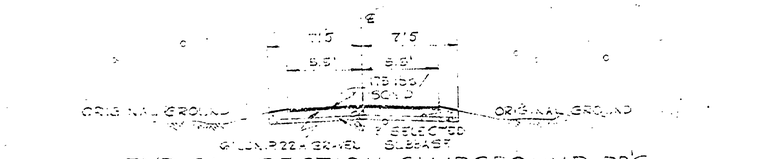

TYPICAL SECTION CAMPGROUND RD'S

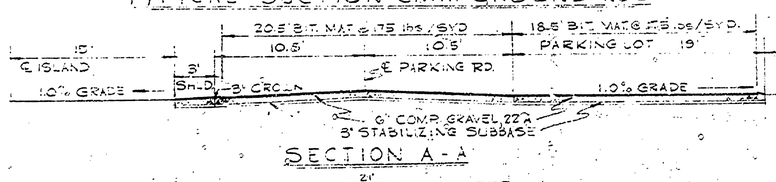

SECTION A-A

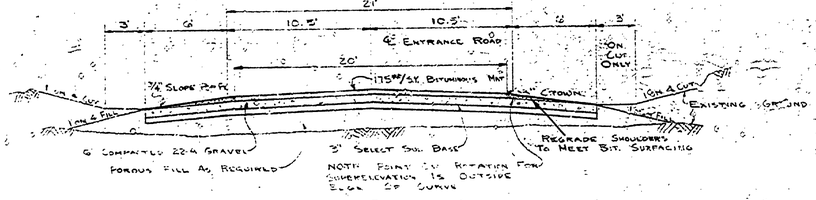

ENTRANCE ROAD SECTION

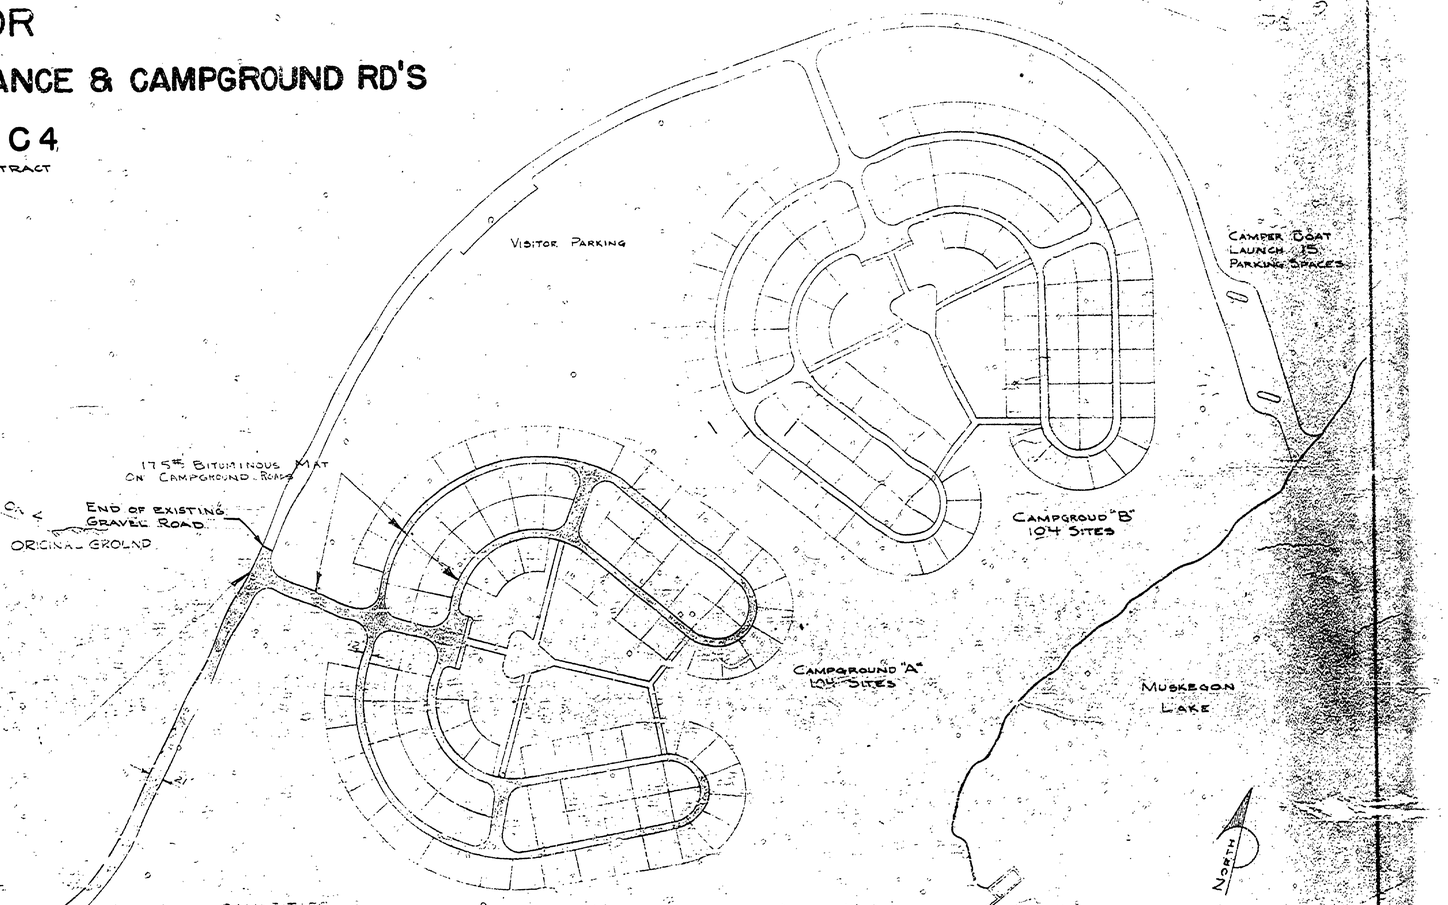

17.5# BITUMINOUS MAT ON ENTRANCE ROAD & PARKING LOT.

END OF EXISTING CONCRETE PAVEMENT

CAMPGROUND ENTRANCE ROAD

TO DAY USE

SEA WALL

CHANNEL

QUANTITIES

*175 lbs/SY.YD 10,700 SY.YD.

* THIS ITEM HAS BEEN CAREFULLY ESTIMATED, BUT IS NOT GUARANTEED - NOT TO BE USED AS A BASIS FOR PAYMENT

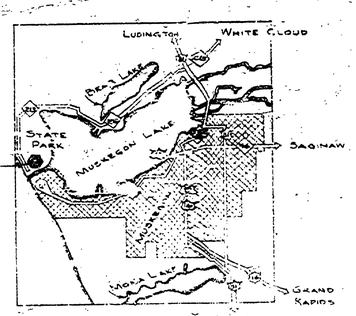

LOCATION MAP

CONSERVATION COMMISSION APPROVAL	
BY:	DATE
RECOMMENDED FOR APPROVAL: K. E. Lawton, Chairman on Approval	12-30-69 Date
RECOMMENDED FOR APPROVAL: B. J. Pond, Director of Conservation	12-30-69 Date
SECTION APPROVAL BY: R. O. Drye, Section Chief	1-5-70 Date
ENGINEERING SECTION APPROVED: H. E. Moulton, Chief Engineer	1-7-70 Date
MUSKEGON STATE PARK	
SHEET 1 OF 1	PLAN NO. E-115

SURVEYED BY		DRAWN BY P. J. STEFANICK	1-9-68
DESIGNED BY	DATE	CHECKED BY	DATE

NO.	DATE	BY	REVISIONS	NO.	DATE	BY	REVISIONS
				3.			
				4.			

MICHIGAN
DEPARTMENT OF NATURAL RESOURCES

TITLE SHEET & BITUMINOUS SURFACING

SHEET NO. 1 OF 1
FOR PROJECT NO. PA 110-75-2499-031-C4

24