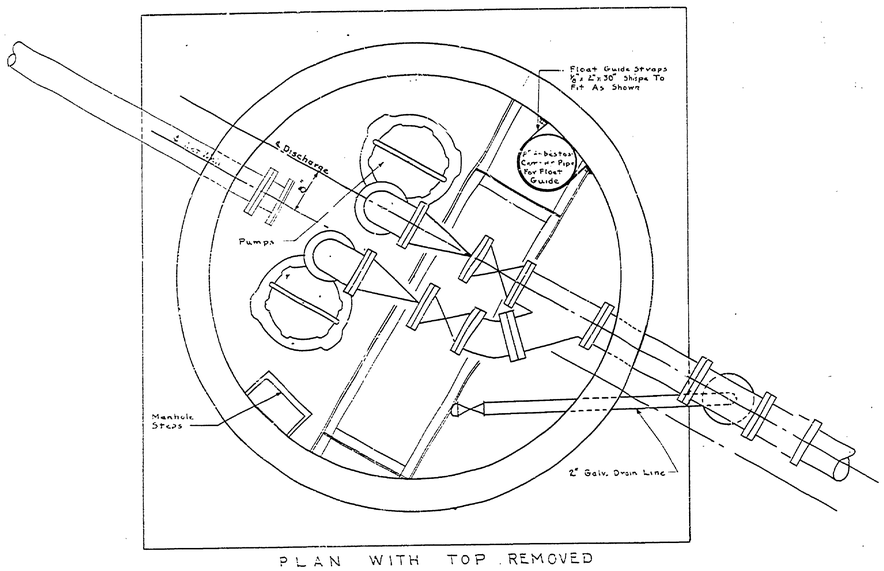

PLAN WITH TOP REMOVED

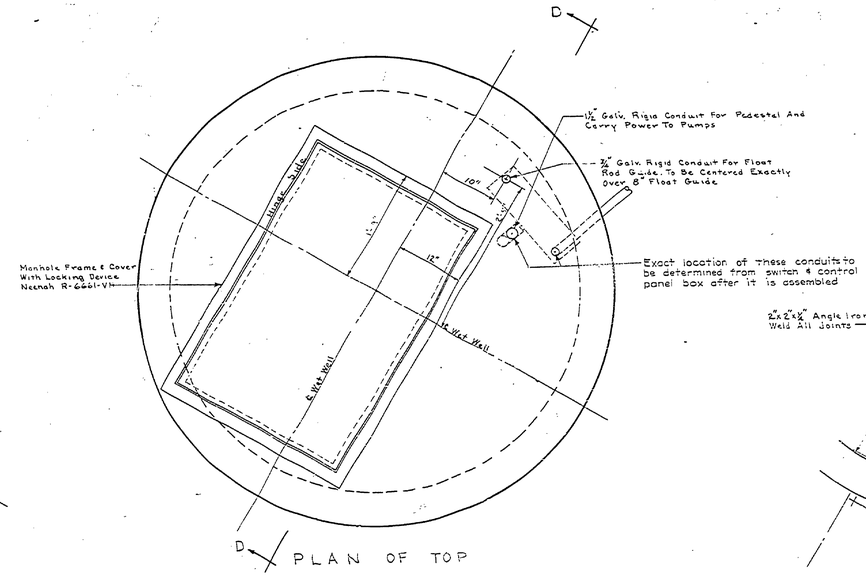

PLAN OF TOP

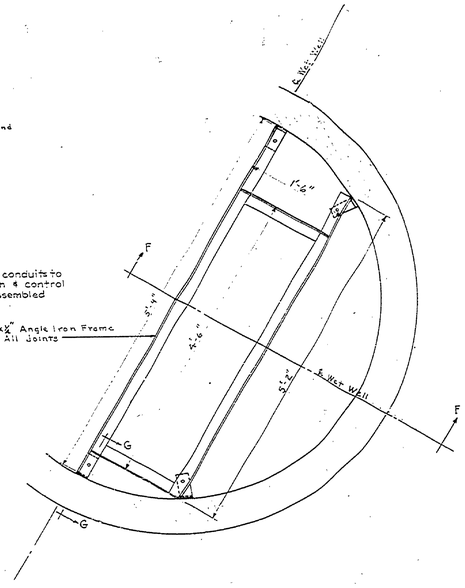

PLAN

NOTE: All Pipe (Unless Noted Otherwise) Inside Wet Well Is 4" Cast Iron With Flanged Joints.

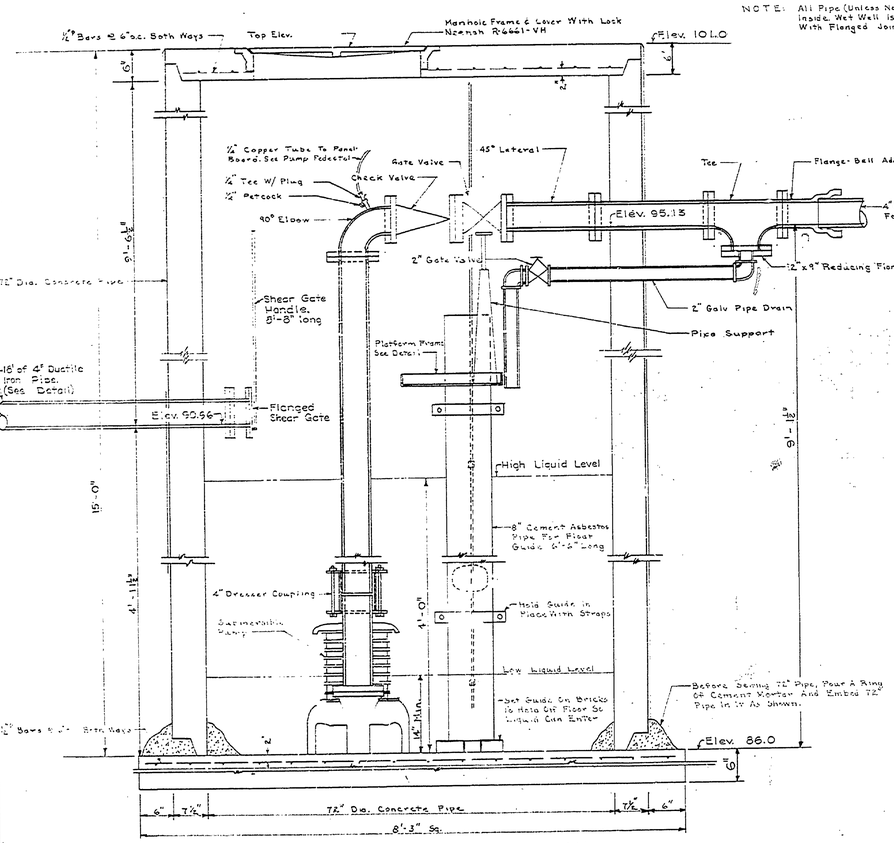

SECTION C-C WITH DRAIN IN SECTION

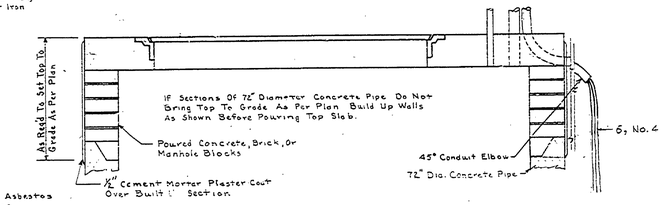

SECTION D-D

NOTE: Floor Of Platform Is To Be Floor Grating

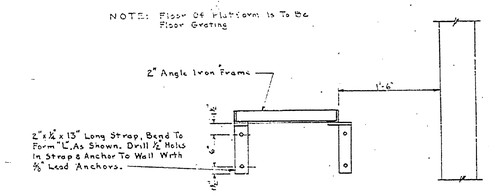

SECTION F-F

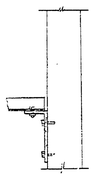

SECTION G-G

PLATFORM DETAIL

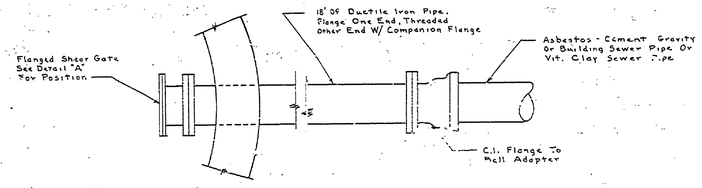

DETAIL OF CONNECTION TO ASBESTOS-CEMENT SEWER PIPE

Not To Scale

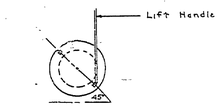

DETAIL "A" FOR SHEAR GATE

REVISIONS			
4			
5			
6			

NO.	DATE	BY
1		
2		
3		

APPROVED BY: Chief, Planning And Construction

APPROVED BY		
ASSISTANT CHIEF IN CHARGE OF DESIGN	DATE 12-20-63	
REVIEWED BY SECTIONS		
ARCHITECTURAL	12-17-63	
ENGINEERING	12-16-63	
LANDSCAPE	12-17-63	
	12-20-63	
DRAWN BY		
TRACED BY	DMC - Nov. 63.	
CHECKED BY	B.H.G. 11-20-63	
DATE		

WET WELL AND PUMP STATION

1" = 10'

MICHIGAN
DEPARTMENT OF CONSERVATION
PARKS AND RECREATION DIVISION

MUSKEGON STATE PARK
SNUG HARBOR PICNIC AREA
SEWER SYSTEM

SHEET NO. 4 OF 5

PLAN NO. E-111

976-004-39-C4, SHEET 8 OF 9