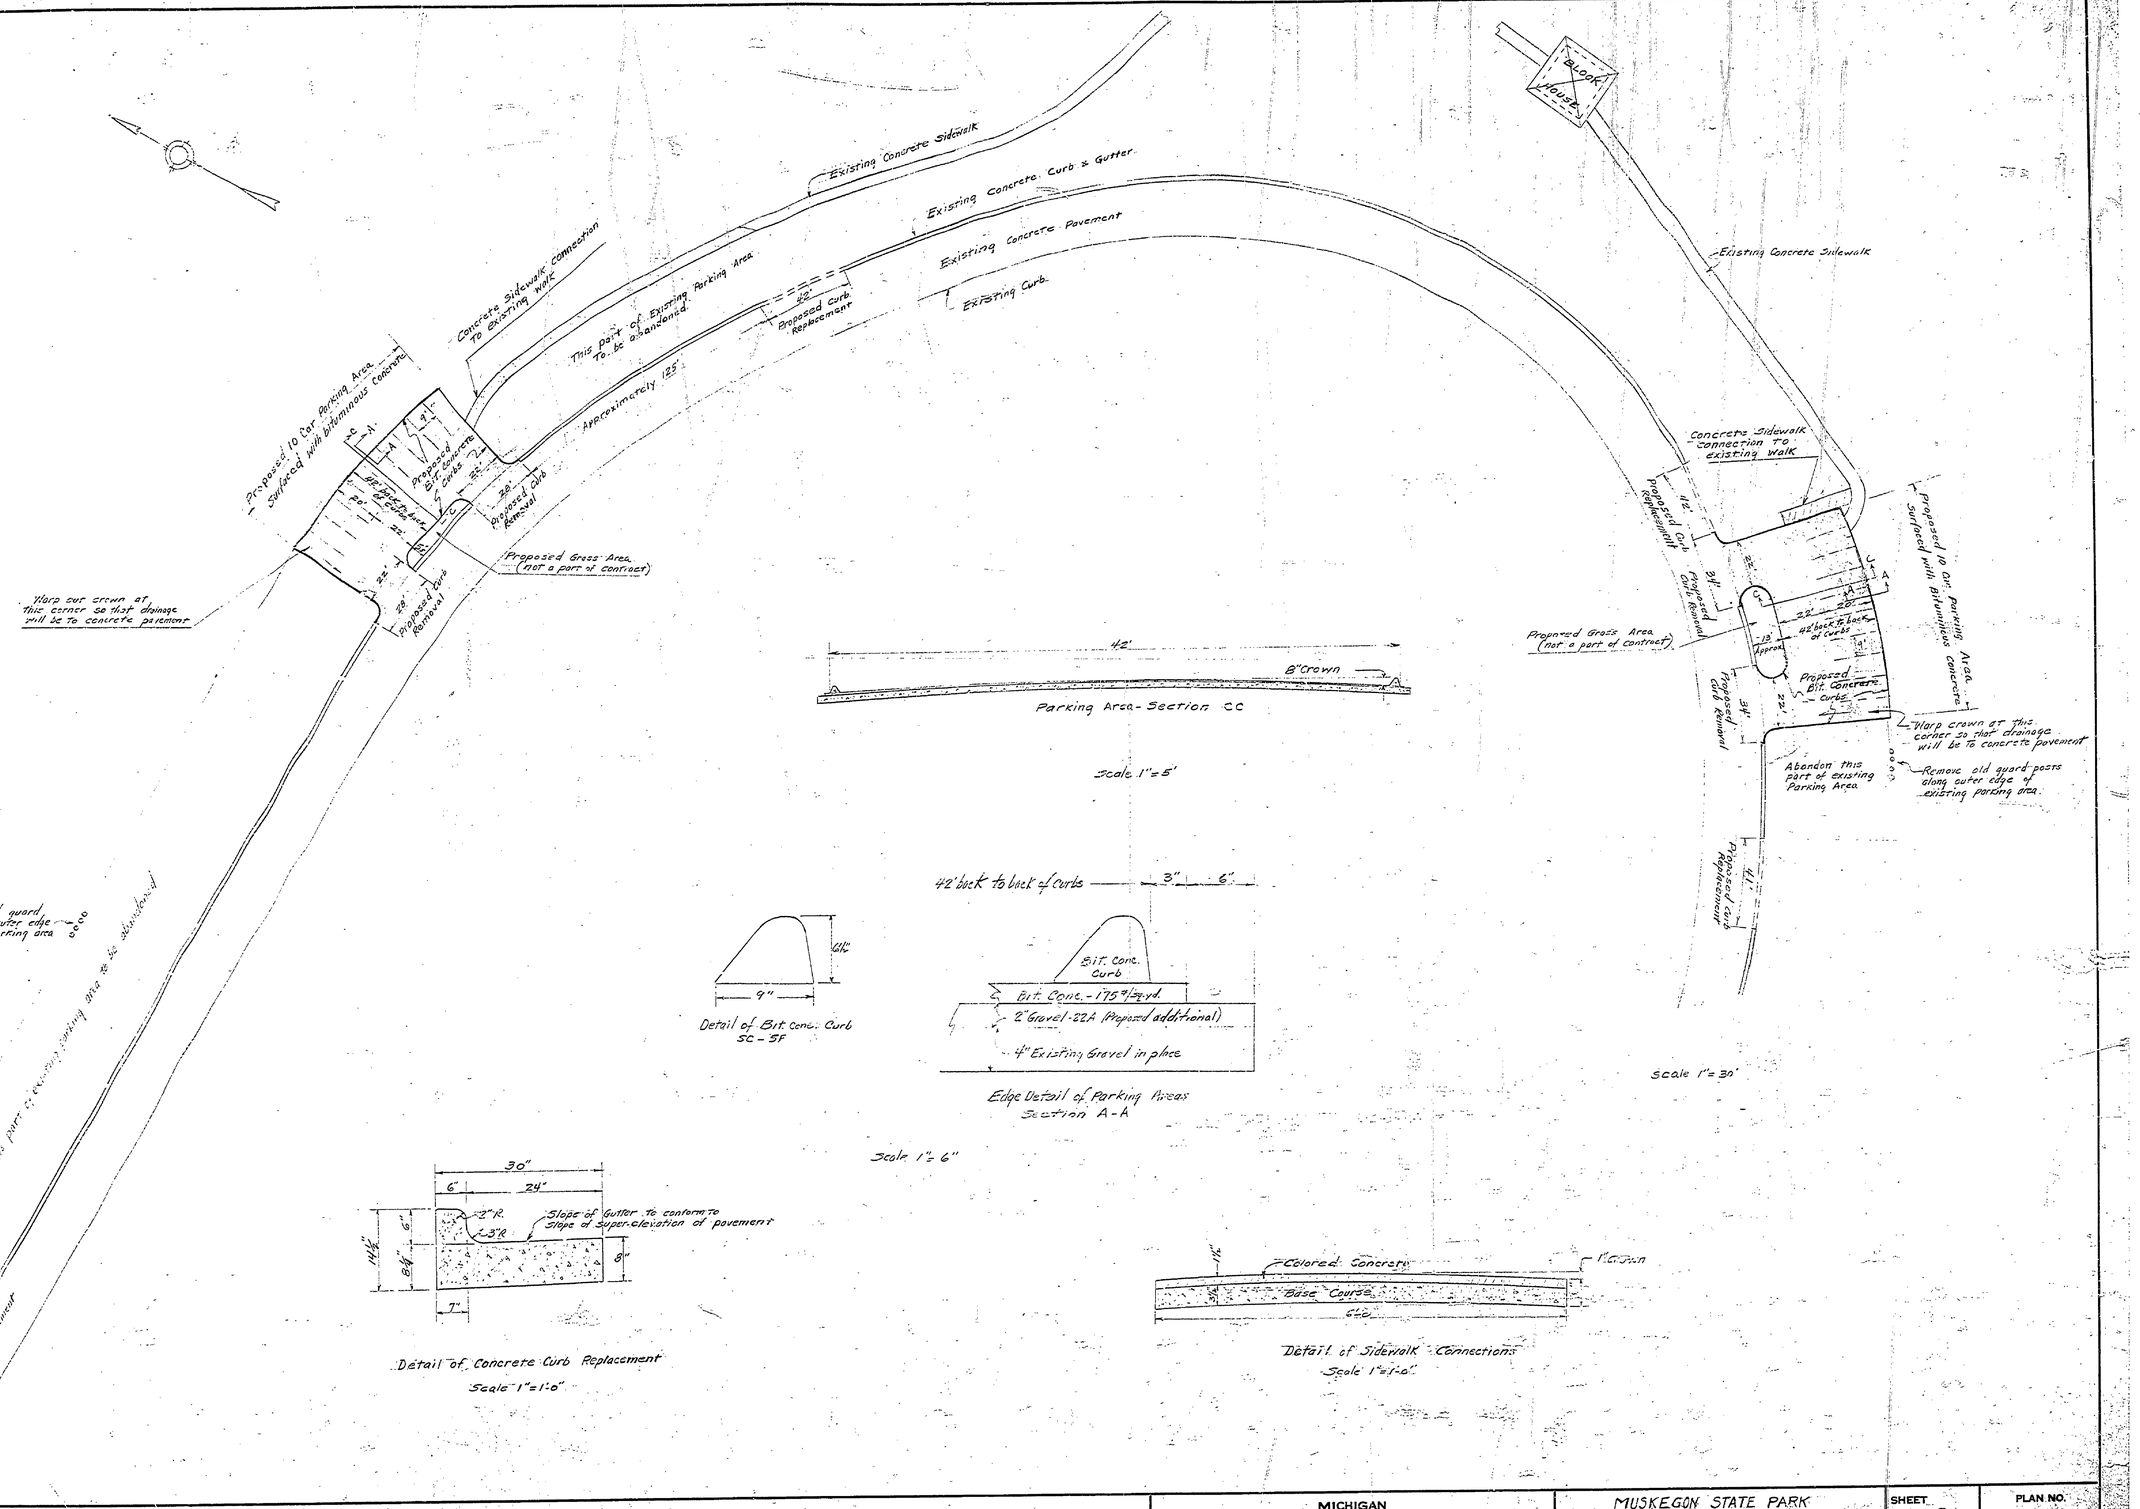

REVISIONS						
NO.	DATE	BY		DATE	BY	
1			4			
2			5			
3			6			

APPROVED BY			
ASSISTANT CHIEF IN CHARGE OF DESIGN		DATE	8-23-55

REVIEWED BY SECTIONS		DATE
ARCHITECTURAL	J.T.R.	8-2-55
ENGINEERING	H.C.M.	2-4-55
LANDSCAPE	V.J.R.	8-2-55

DRAWN BY	P.A.H.
TRACED BY	
CHECKED BY	
DATE	7-29-53

MICHIGAN
DEPARTMENT OF CONSERVATION
PARKS AND RECREATION DIVISION

MUSKEGON STATE PARK
BLOCKHOUSE PARKING AREA IMPROVEMENT
SCALE - AS SHOWN

SHEET NO. 2 OF 2

PLAN NO. E-107