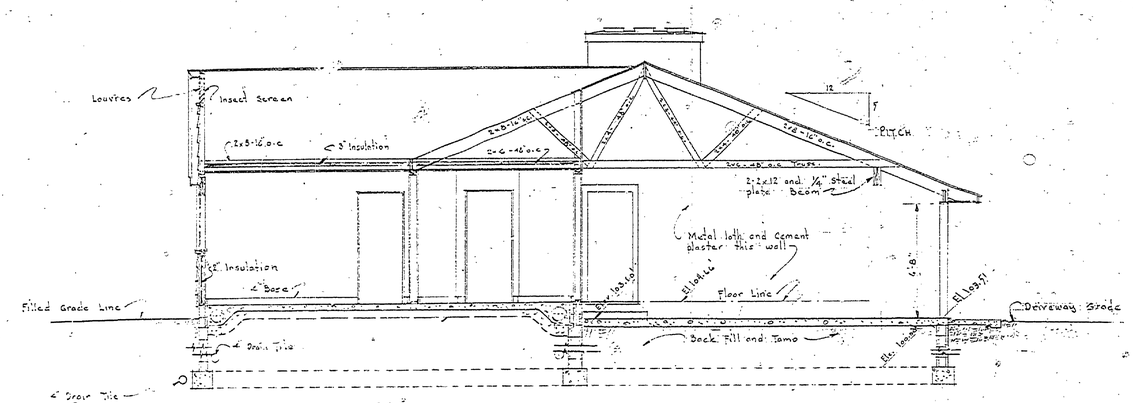

SECTION C - C
Scale 1/4" = 1'-0"

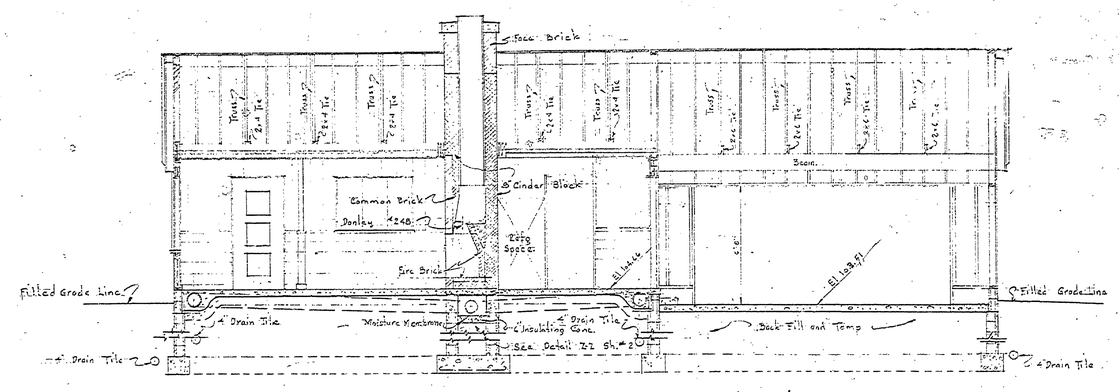

SECTION A - A
Scale 1/4" = 1'-0"

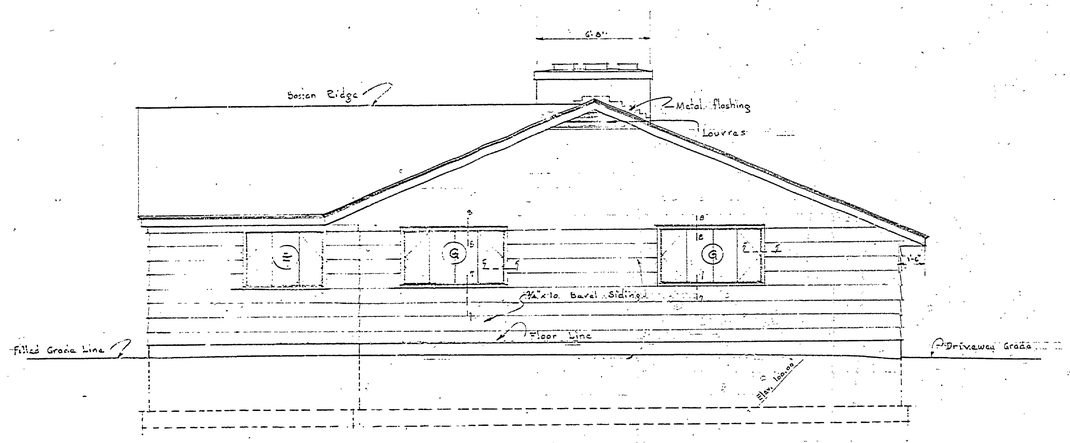

WEST ELEVATION
Scale 1/4" = 1'-0"

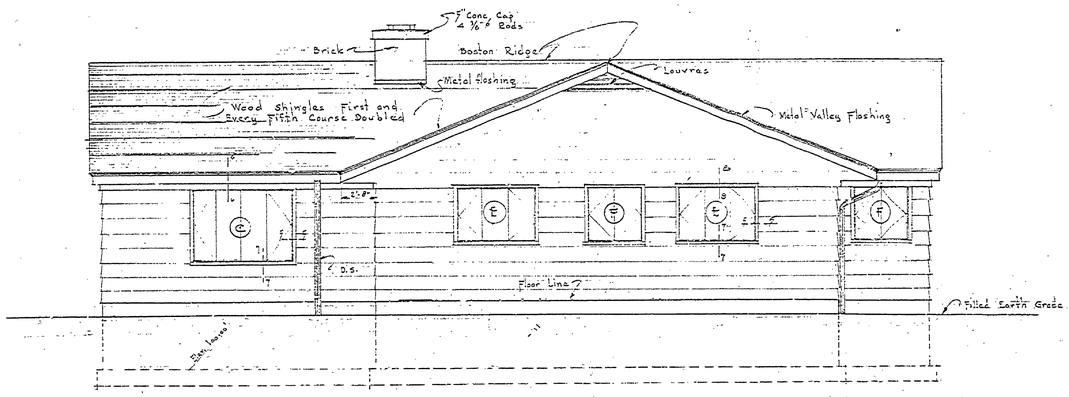

NORTH ELEVATION
Scale 1/4" = 1'-0"

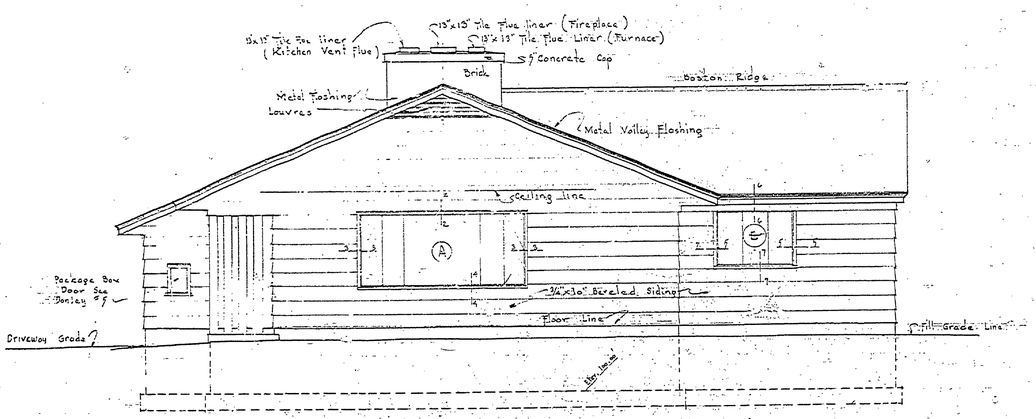

EAST ELEVATION
Scale 1/4" = 1'-0"

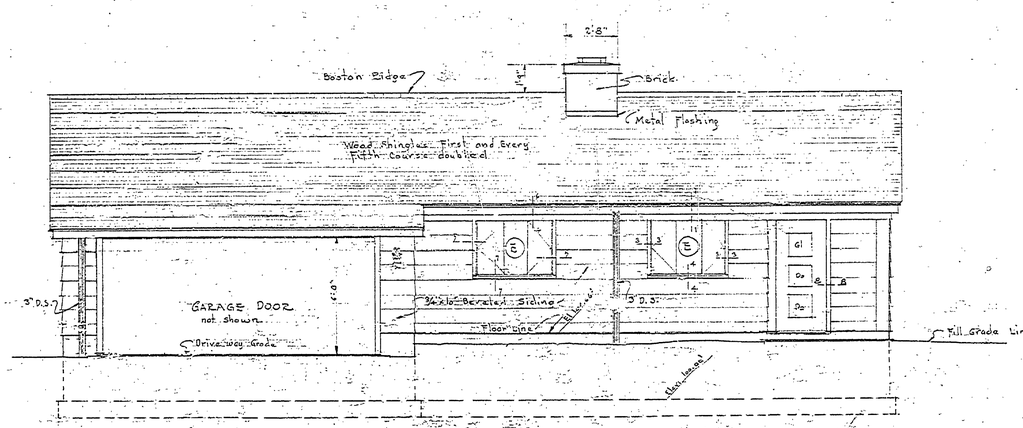

SOUTH ELEVATION
Scale 1/4" = 1'-0"

NO.	DATE	BY	REVISIONS	DATE	BY
1	4-16-57	J.W.F.	Revised for Perimeter Heating		
2					
3					
4					
5					
6					

APPROVED BY		
ASSISTANT CHIEF IN CHARGE OF DESIGN		DATE 12-19-57

REVIEWED BY SECTIONS		DATE
ARCHITECTURAL	J.T.R.	12-19-57
ENGINEERING	H.C.M.	12 Dec 57
LANDSCAPE	J.T.R.	12-19-57

DRAWINGS BY	J.D. Greenwood	2-51
DRAWN BY	J.W.F.	
TRACED BY	J.W.F.	7-51
CHECKED BY		12-19-57
DATE		

MICHIGAN
DEPARTMENT OF CONSERVATION
PARKS AND RECREATION DIVISION

MUSKEGON STATE PARK
MANAGER'S RESIDENCE

SHEET NO. 3 OF 6

PLAN NO. A-107