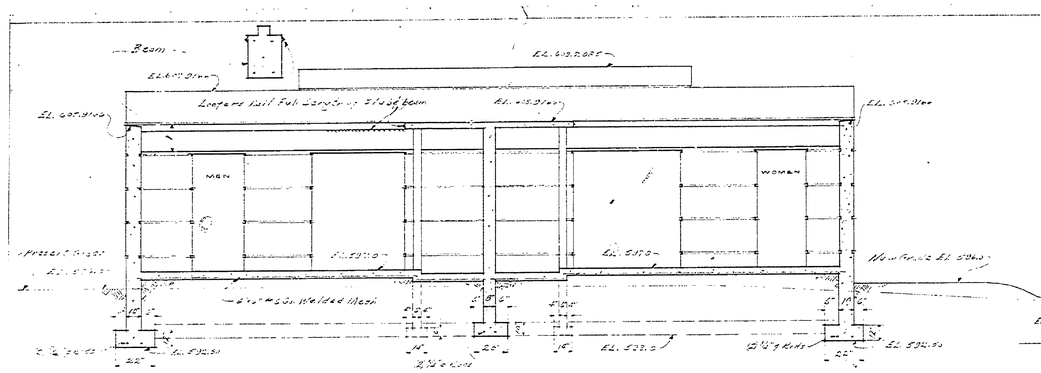

SECTION THRU Z-Z
Scale 1/4" = 1'-0"

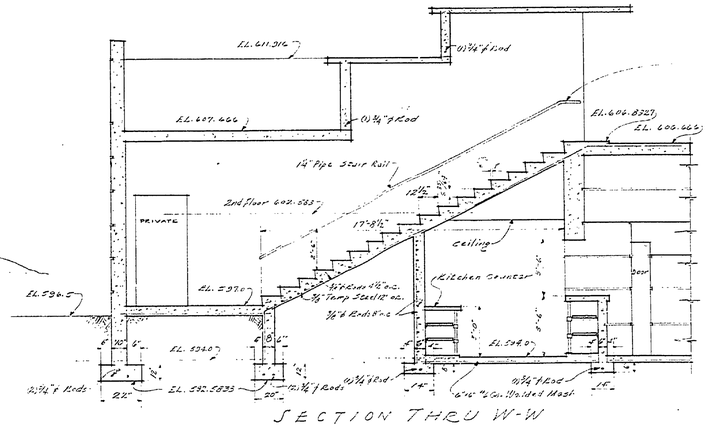

SECTION THRU W-W
Scale 1/4" = 1'-0"

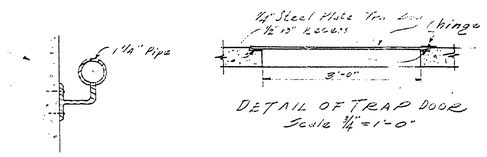

DETAIL OF TRAP DOOR
Scale 1/4" = 1'-0"

DETAIL OF RAIL
Scale 3" = 1'-0"

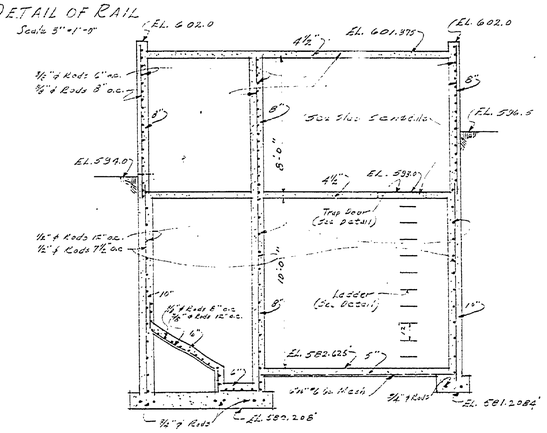

SECTION THRU PUMP ROOM
Scale 1/4" = 1'-0"

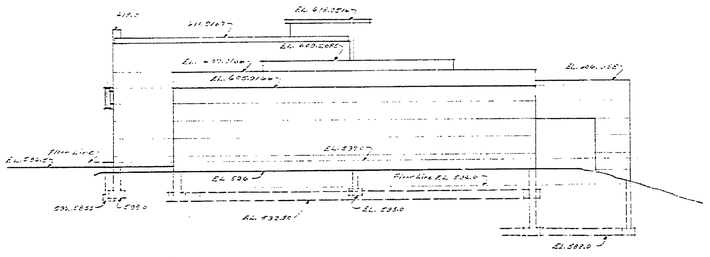

NORTH ELEVATION
Scale 1/8" = 1'-0"

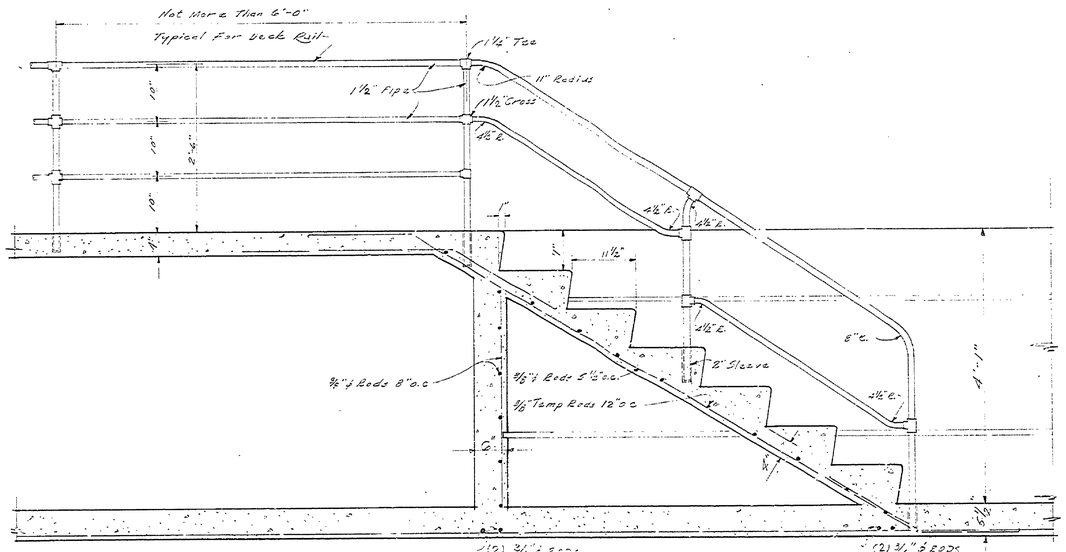

SECTION THRU S-S
Scale 1" = 1'-0"

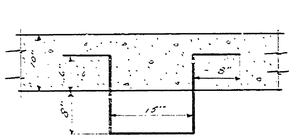

DETAIL OF LADDER
Scale 1" = 1'-0"

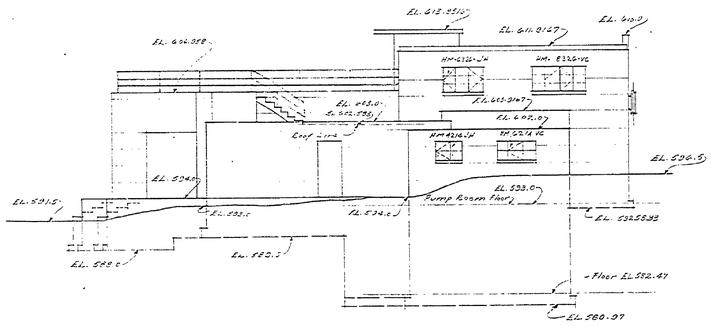

SOUTH ELEVATION
Scale 1/8" = 1'-0"

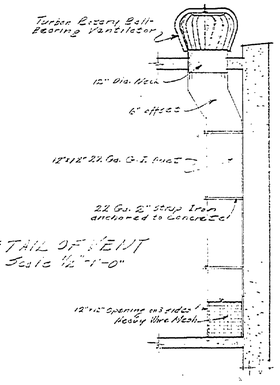

DETAIL OF VENT
Scale 1 1/2" = 1'-0"

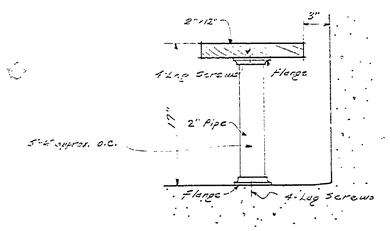

DETAIL OF SEAT
Scale 1 1/2" = 1'-0"

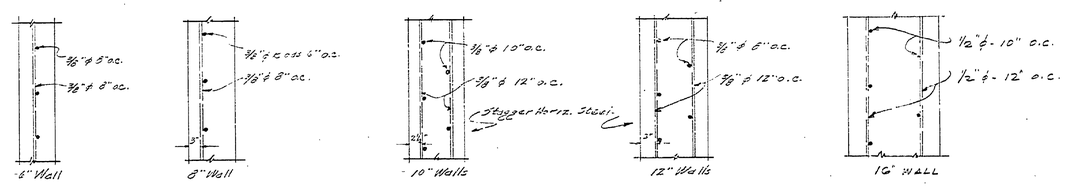

For Inside Walls
Place Steel in Center of Wall

STEEL REINFORCING FOR ALL WALLS AS SHOWN
Scale 1" = 1'-0"

A-103

MICHIGAN
DEPARTMENT OF CONSERVATION
STATE PARKS DIVISION

DESIGNED BY L.J.H. & J.R.	MUSKEGON STATE PARK	SHEET NUMBER 5 OF 18
DRAWN BY G.H.R. & J.D.	MUSKEGON	SCALE AS SHOWN
TRACED BY G.H. & DRAFTER	BATH HOUSE	DATE: 5-15-40
CHECKED BY		

APPROVED CHIEF PARKS DIVISION DATE
APPROVED INSPECTOR DATE
APPROVED DATE

INSURANCE No. 15