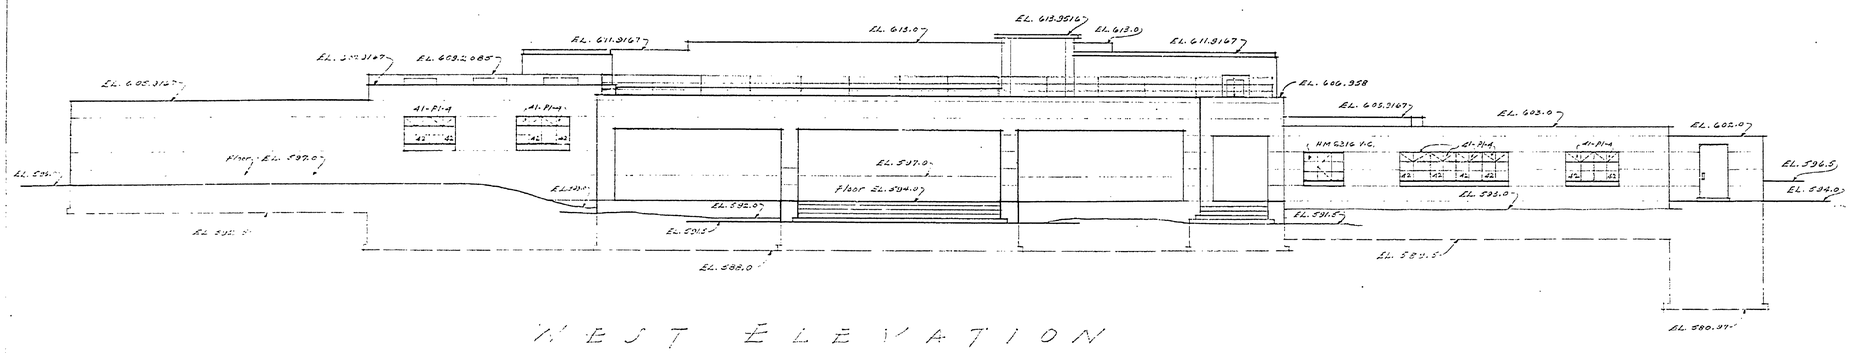

WEST ELEVATION

Scale 1/8" = 1'-0"

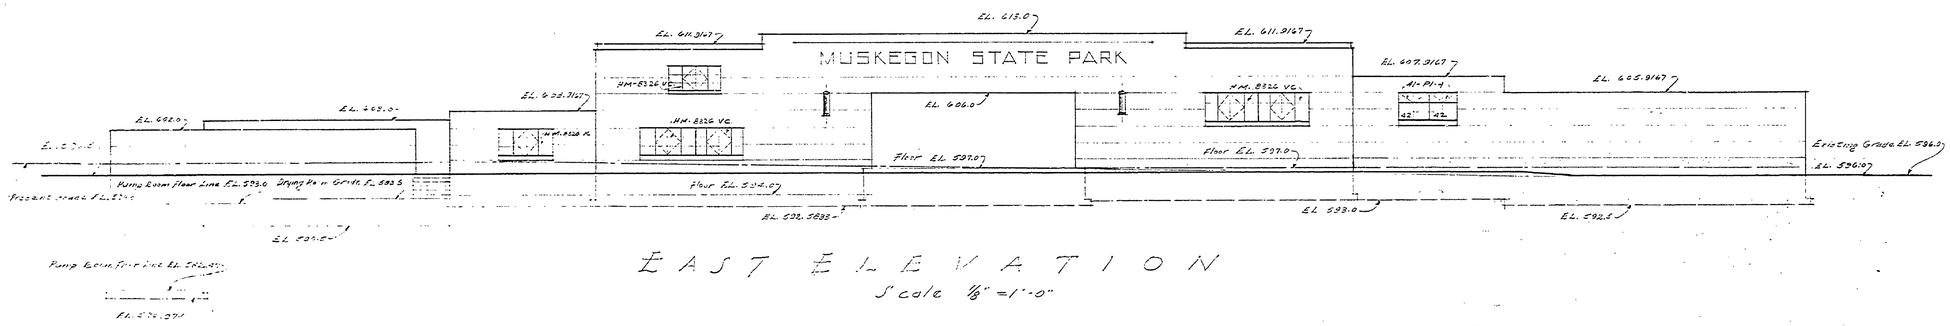

EAST ELEVATION

Scale 1/8" = 1'-0"

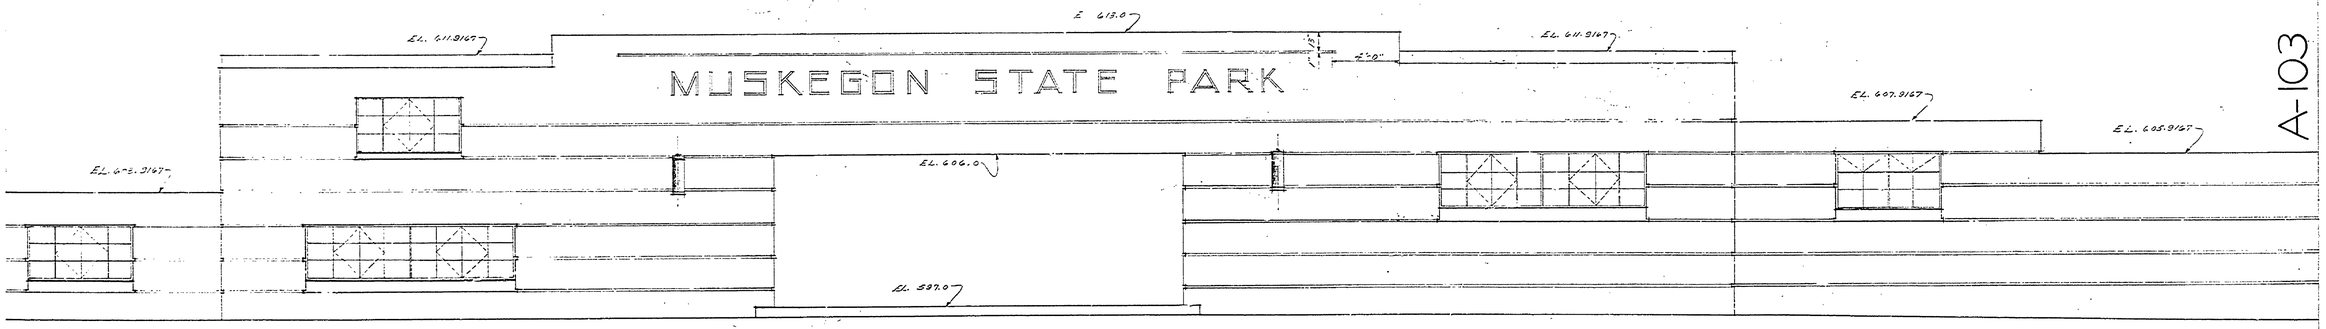

LARGE SCALE PORTION OF EAST ELEVATION

Scale 1/4" = 1'-0"

A-103

MICHIGAN
DEPARTMENT OF CONSERVATION
STATE PARKS DIVISION

DESIGNED BY C.P.K.-C.J.L.	MUSKEGON STATE PARK MUSKEGON BATH HOUSE	SHEET 2 OF 2 SHEETS OF 18
DRAWN BY C.J.L.-W.D.I.N.		SCALE: AS SHOWN
TRACED BY G. VANDERTER		DATE: 8-16-40
CHECKED BY		

APPROVED CHIEF PARKS DIVISION DATE

APPROVED INSPECTOR DATE

APPROVED DATE

INSURANCE No. 15