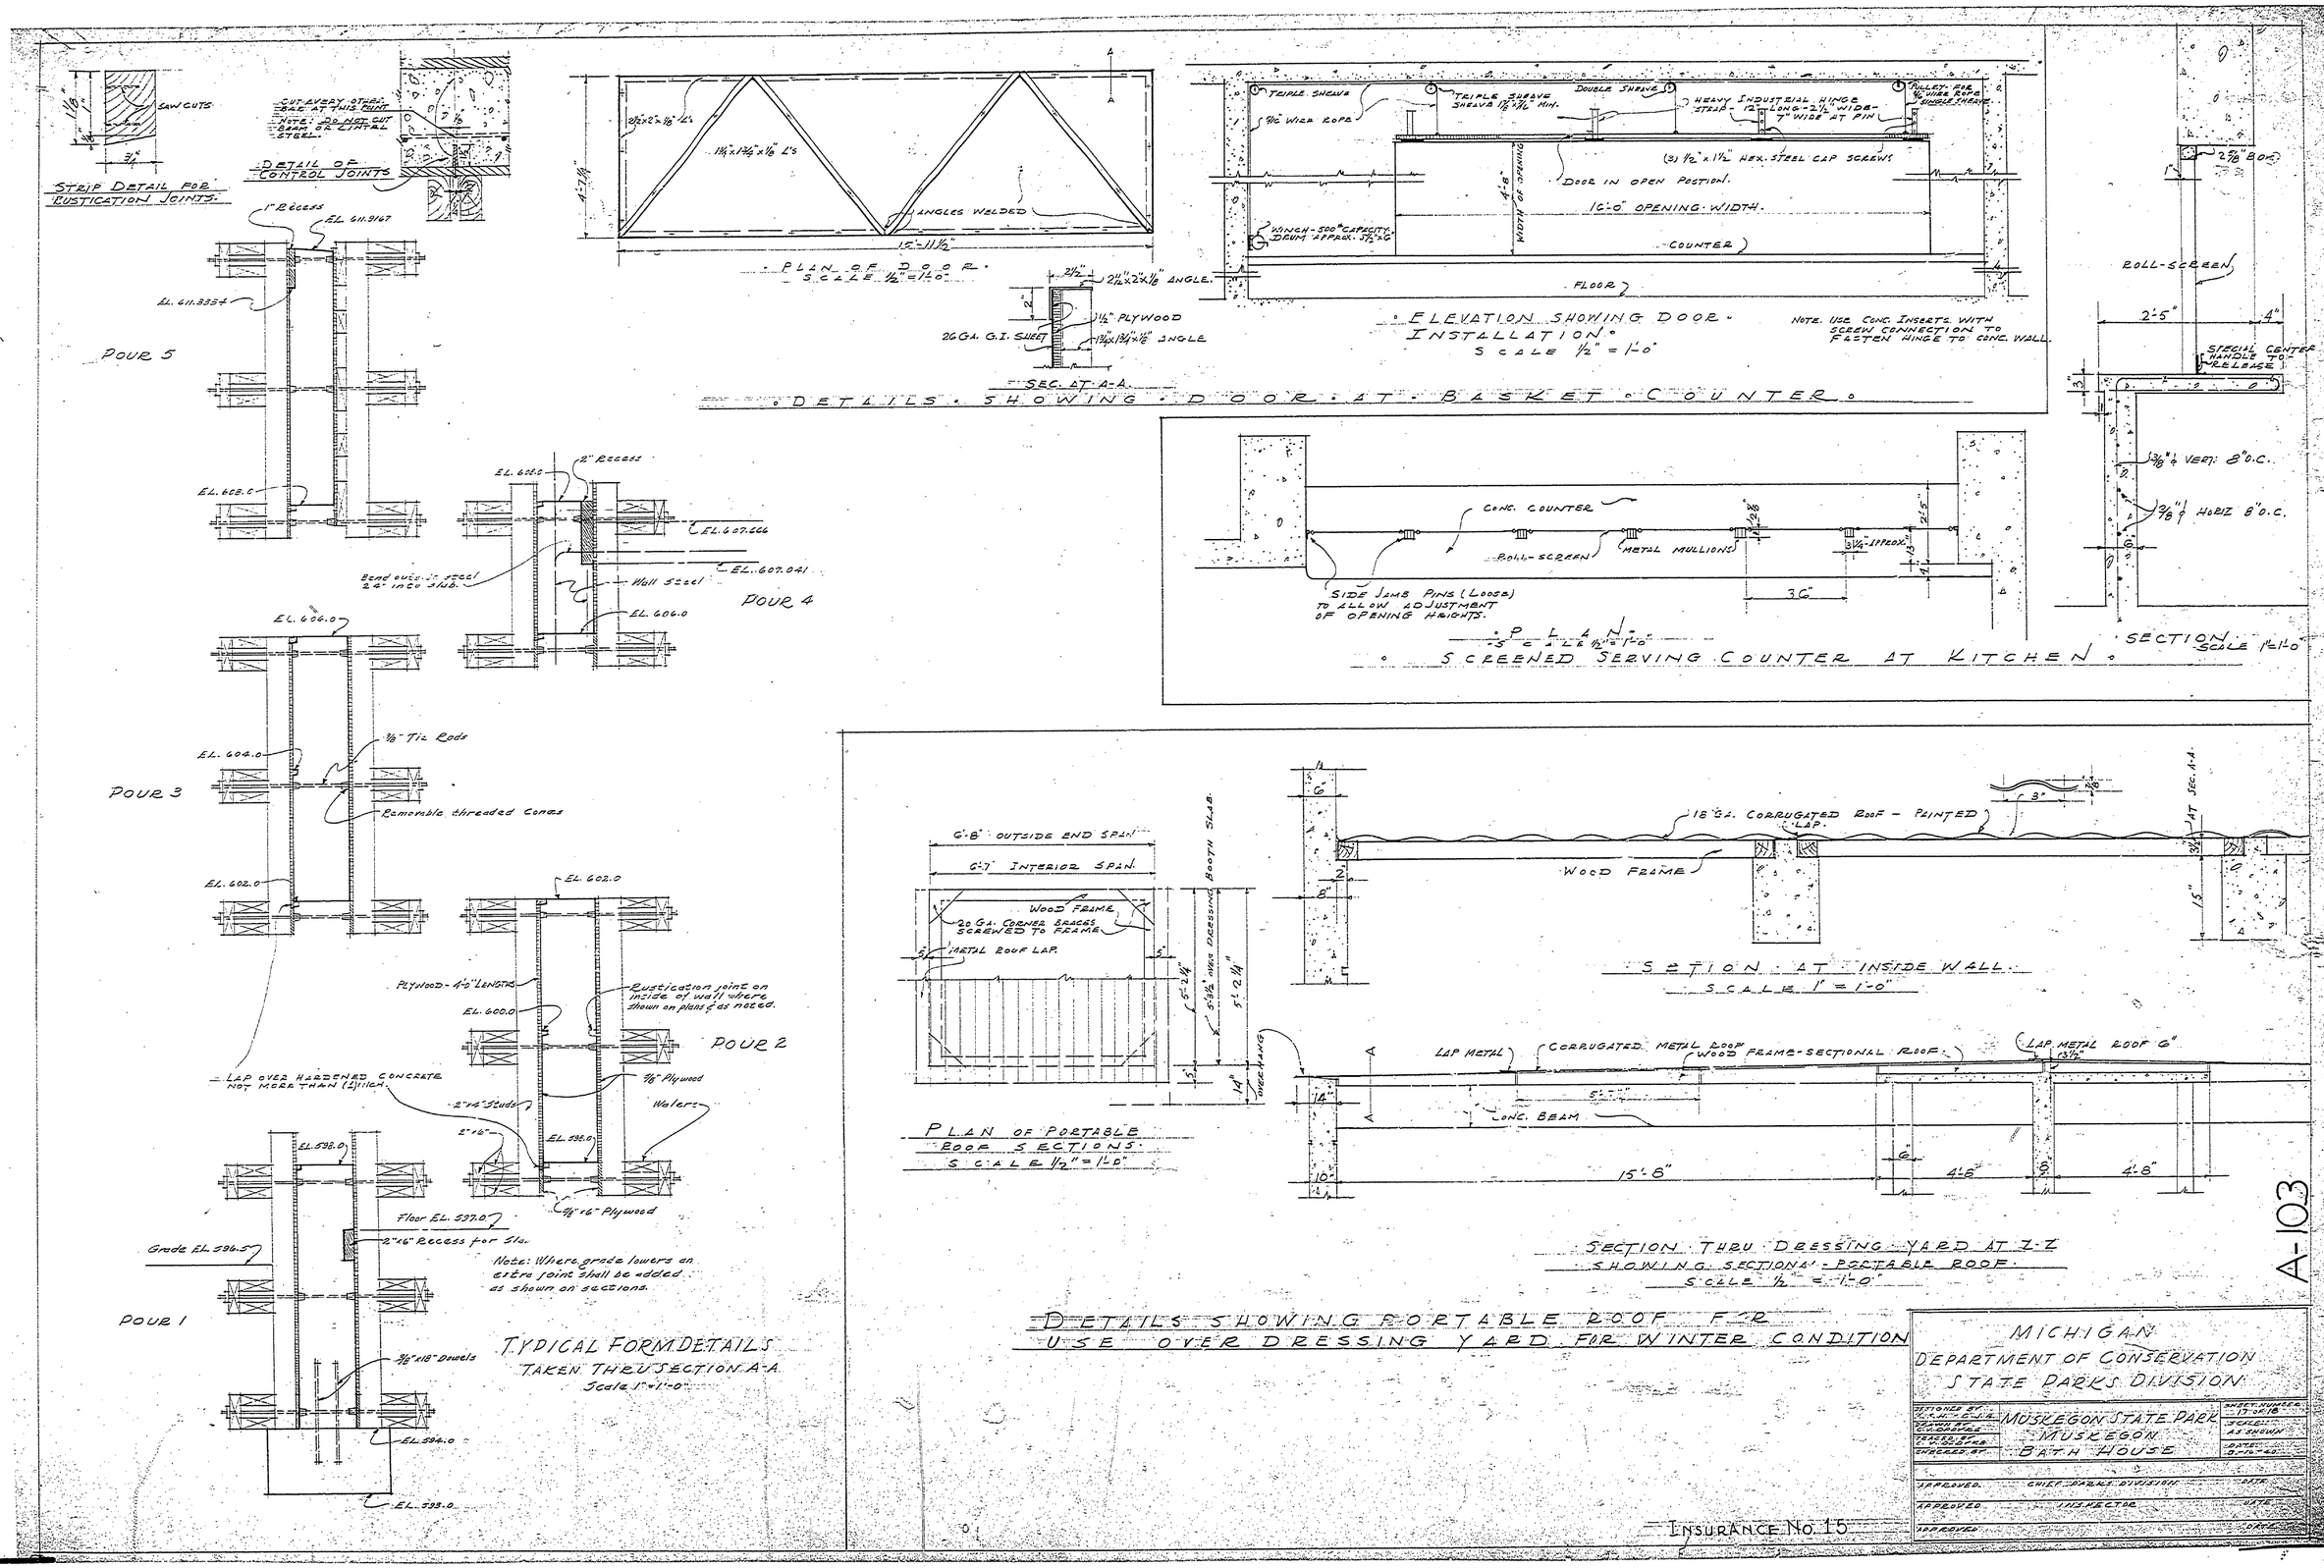
SAW CUTS
STRIP DETAIL FOR RUSTICATION JOINTS.
CUT EVERY OTHER BAR AT THIS POINT
NOTE: DO NOT CUT BARS OR LINTAL STEEL.
DETAIL OF CONTROL JOINTS
1" RECESS
EL. 611.3167
EL. 611.3334
POUR 5
EL. 608.0
EL. 607.0
EL. 606.0
EL. 604.0
EL. 602.0
EL. 600.0
EL. 598.0
EL. 596.0
EL. 594.0
EL. 593.0
POUR 4
POUR 3
POUR 2
POUR 1
Bend over in steel 24" into slab.
Wall Steel
3/8" Tie Rods
Removable threaded cones
Plywood - 4'-0" Lengths
Rustication joint on inside of wall where shown on plans & as noted.
LAP OVER HARDENED CONCRETE NOT MORE THAN (2) INCH.
2"x4" Studs
Waler
Floor EL. 597.0
2"x6" Recess for Sls.
Grade EL. 594.5
Note: Where grade lowers an extra joint shall be added as shown on sections.
3/8" Dowels
TYPICAL FORM DETAILS
TAKEN THRU SECTION A-A
Scale 1" = 1'-0"
2½"x2"x1/8" L's
1½"x1½"x1/8" L's
ANGLES WELDED
15'-11½"
PLAN OF DOOR.
SCALE ½" = 1'-0"
2½"
2½"x2"x1/8" ANGLE.
1½" PLYWOOD
26 Ga. G.I. SHEET
1½"x1½"x1/8" ANGLE
SEC. AT A-A.
TRIPLE SHEAVE
TRIPLE SHEAVE SHEAVE 1½"x3½" MIN.
DOUBLE SHEAVE
HEAVY INDUSTRIAL HINGE STRAP - 12" LONG - 2½" WIDE - 7" WIDE AT PIN
PULLEY FOR 3/16" WIRE ROPE SINGLE SHEAVE
3/16" WIRE ROPE
(3) ½" x 1½" HEX. STEEL CAP SCREWS
DOOR IN OPEN POSITION.
4'-8" WIDTH OF DOOR
16'-0" OPENING WIDTH.
WINCH - 500# CAPACITY DRUM APPROX. 17½" LG
COUNTER
FLOOR
ELEVATION SHOWING DOOR INSTALLATION.
SCALE ½" = 1'-0"
NOTE: USE CONC. INSERTS WITH SCREW CONNECTION TO FASTEN HINGE TO CONC. WALL.
DETAILS SHOWING DOOR AT BASKET COUNTER.
2 5/8" BOX
ROLL-SCREEN
2'-5"
4"
SPECIAL CENTER HANDLE TO RELEASE
3/8" ⌀ VERT. 8" O.C.
3/8" ⌀ HORIZ 8" O.C.
SECTION
SCALE 1" = 1'-0"
CONC. COUNTER
ROLL-SCREEN
METAL MULLIONS
SIDE JAMB PINS (LOOSE) TO ALLOW ADJUSTMENT OF OPENING HEIGHTS.
3'-6"
PLAN
SCALE ½" = 1'-0"
SCREENED SERVING COUNTER AT KITCHEN.
6'-8" OUTSIDE END SPAN
6'-7" INTERIOR SPAN
WOOD FRAME
20 Ga. CORNER BRACKET SCREWED TO FRAME
METAL ROOF LAP.
BOOTH SLAB
INSIDE DRESSING
OVERHANG
PLAN OF PORTABLE ROOF SECTIONS
SCALE ½" = 1'-0"
18 Ga. CORRUGATED ROOF - PAINTED
LAP.
WOOD FRAME
SEC. A-A.
SECTION AT INSIDE WALL.
SCALE 1" = 1'-0"
LAP METAL
CORRUGATED METAL ROOF
WOOD FRAME - SECTIONAL ROOF.
LAP METAL ROOF 6"
CONC. BEAM
15'-8"
4'-8"
SECTION THRU DRESSING YARD AT Z-Z
SHOWING SECTIONAL - PORTABLE ROOF.
SCALE ½" = 1'-0"
DETAILS SHOWING PORTABLE ROOF FOR USE OVER DRESSING YARD FOR WINTER CONDITION
A-103
MICHIGAN
DEPARTMENT OF CONSERVATION
STATE PARKS DIVISION
MUSKEGON STATE PARK
MUSKEGON
BATH HOUSE
SHEET NUMBER 17 OF 18
SCALE AS SHOWN
APPROVED CHIEF PARKS DIVISION DATE
APPROVED INSPECTOR DATE
APPROVED DATE
INSURANCE No. 15