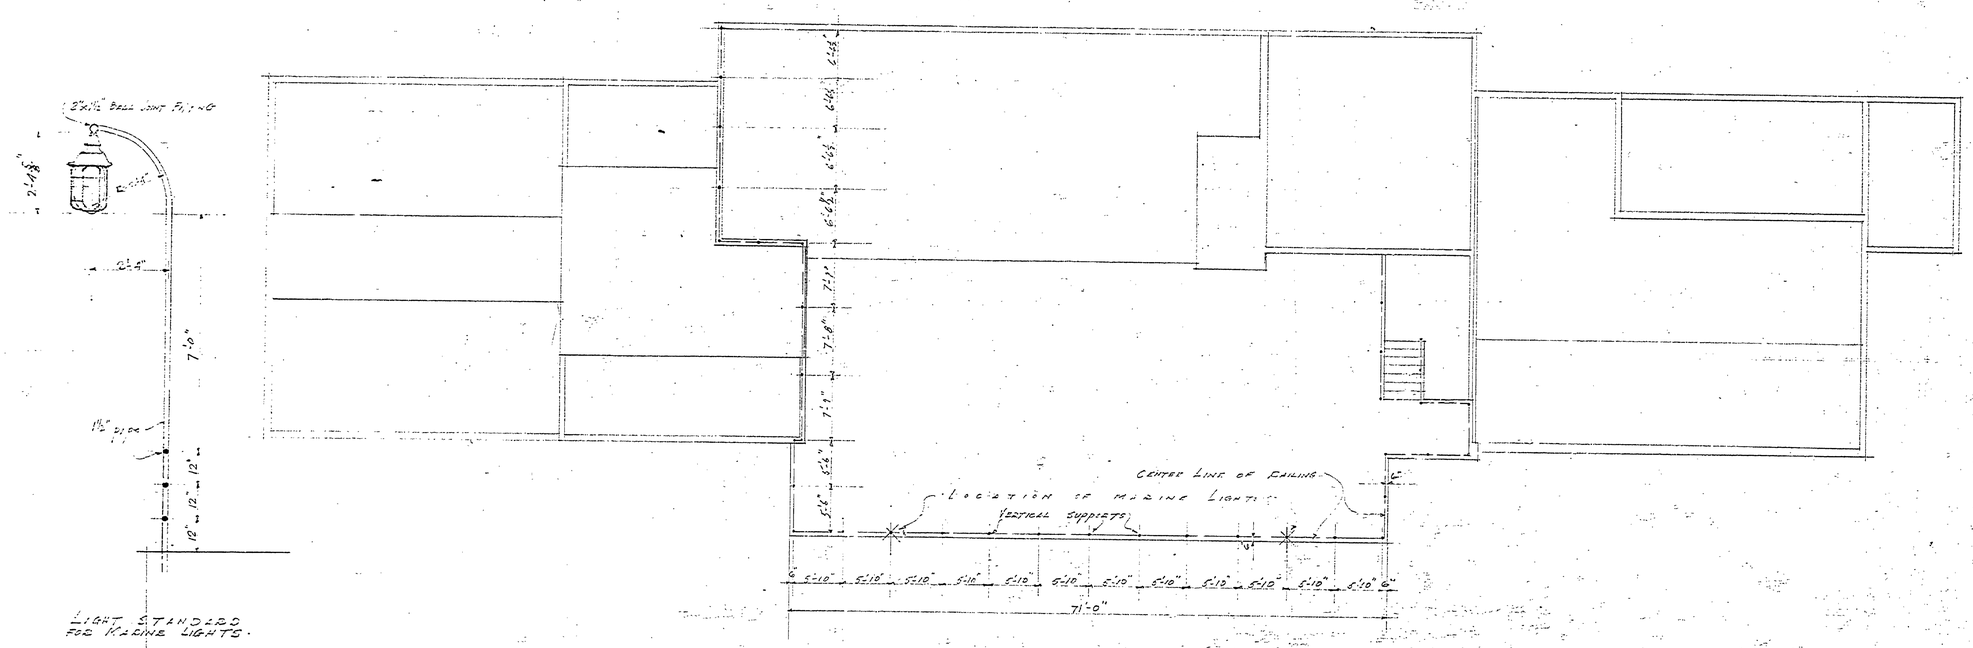

PLAN SHOWING RAILING LAY OUT.
SCALE ⅛" = 1'-0"

A-10.3

INSURANCE No. 15 — MUSKEGON BATH HOUSE