COMMERCIAL BLUEPRINT SERVICE 800 11-67

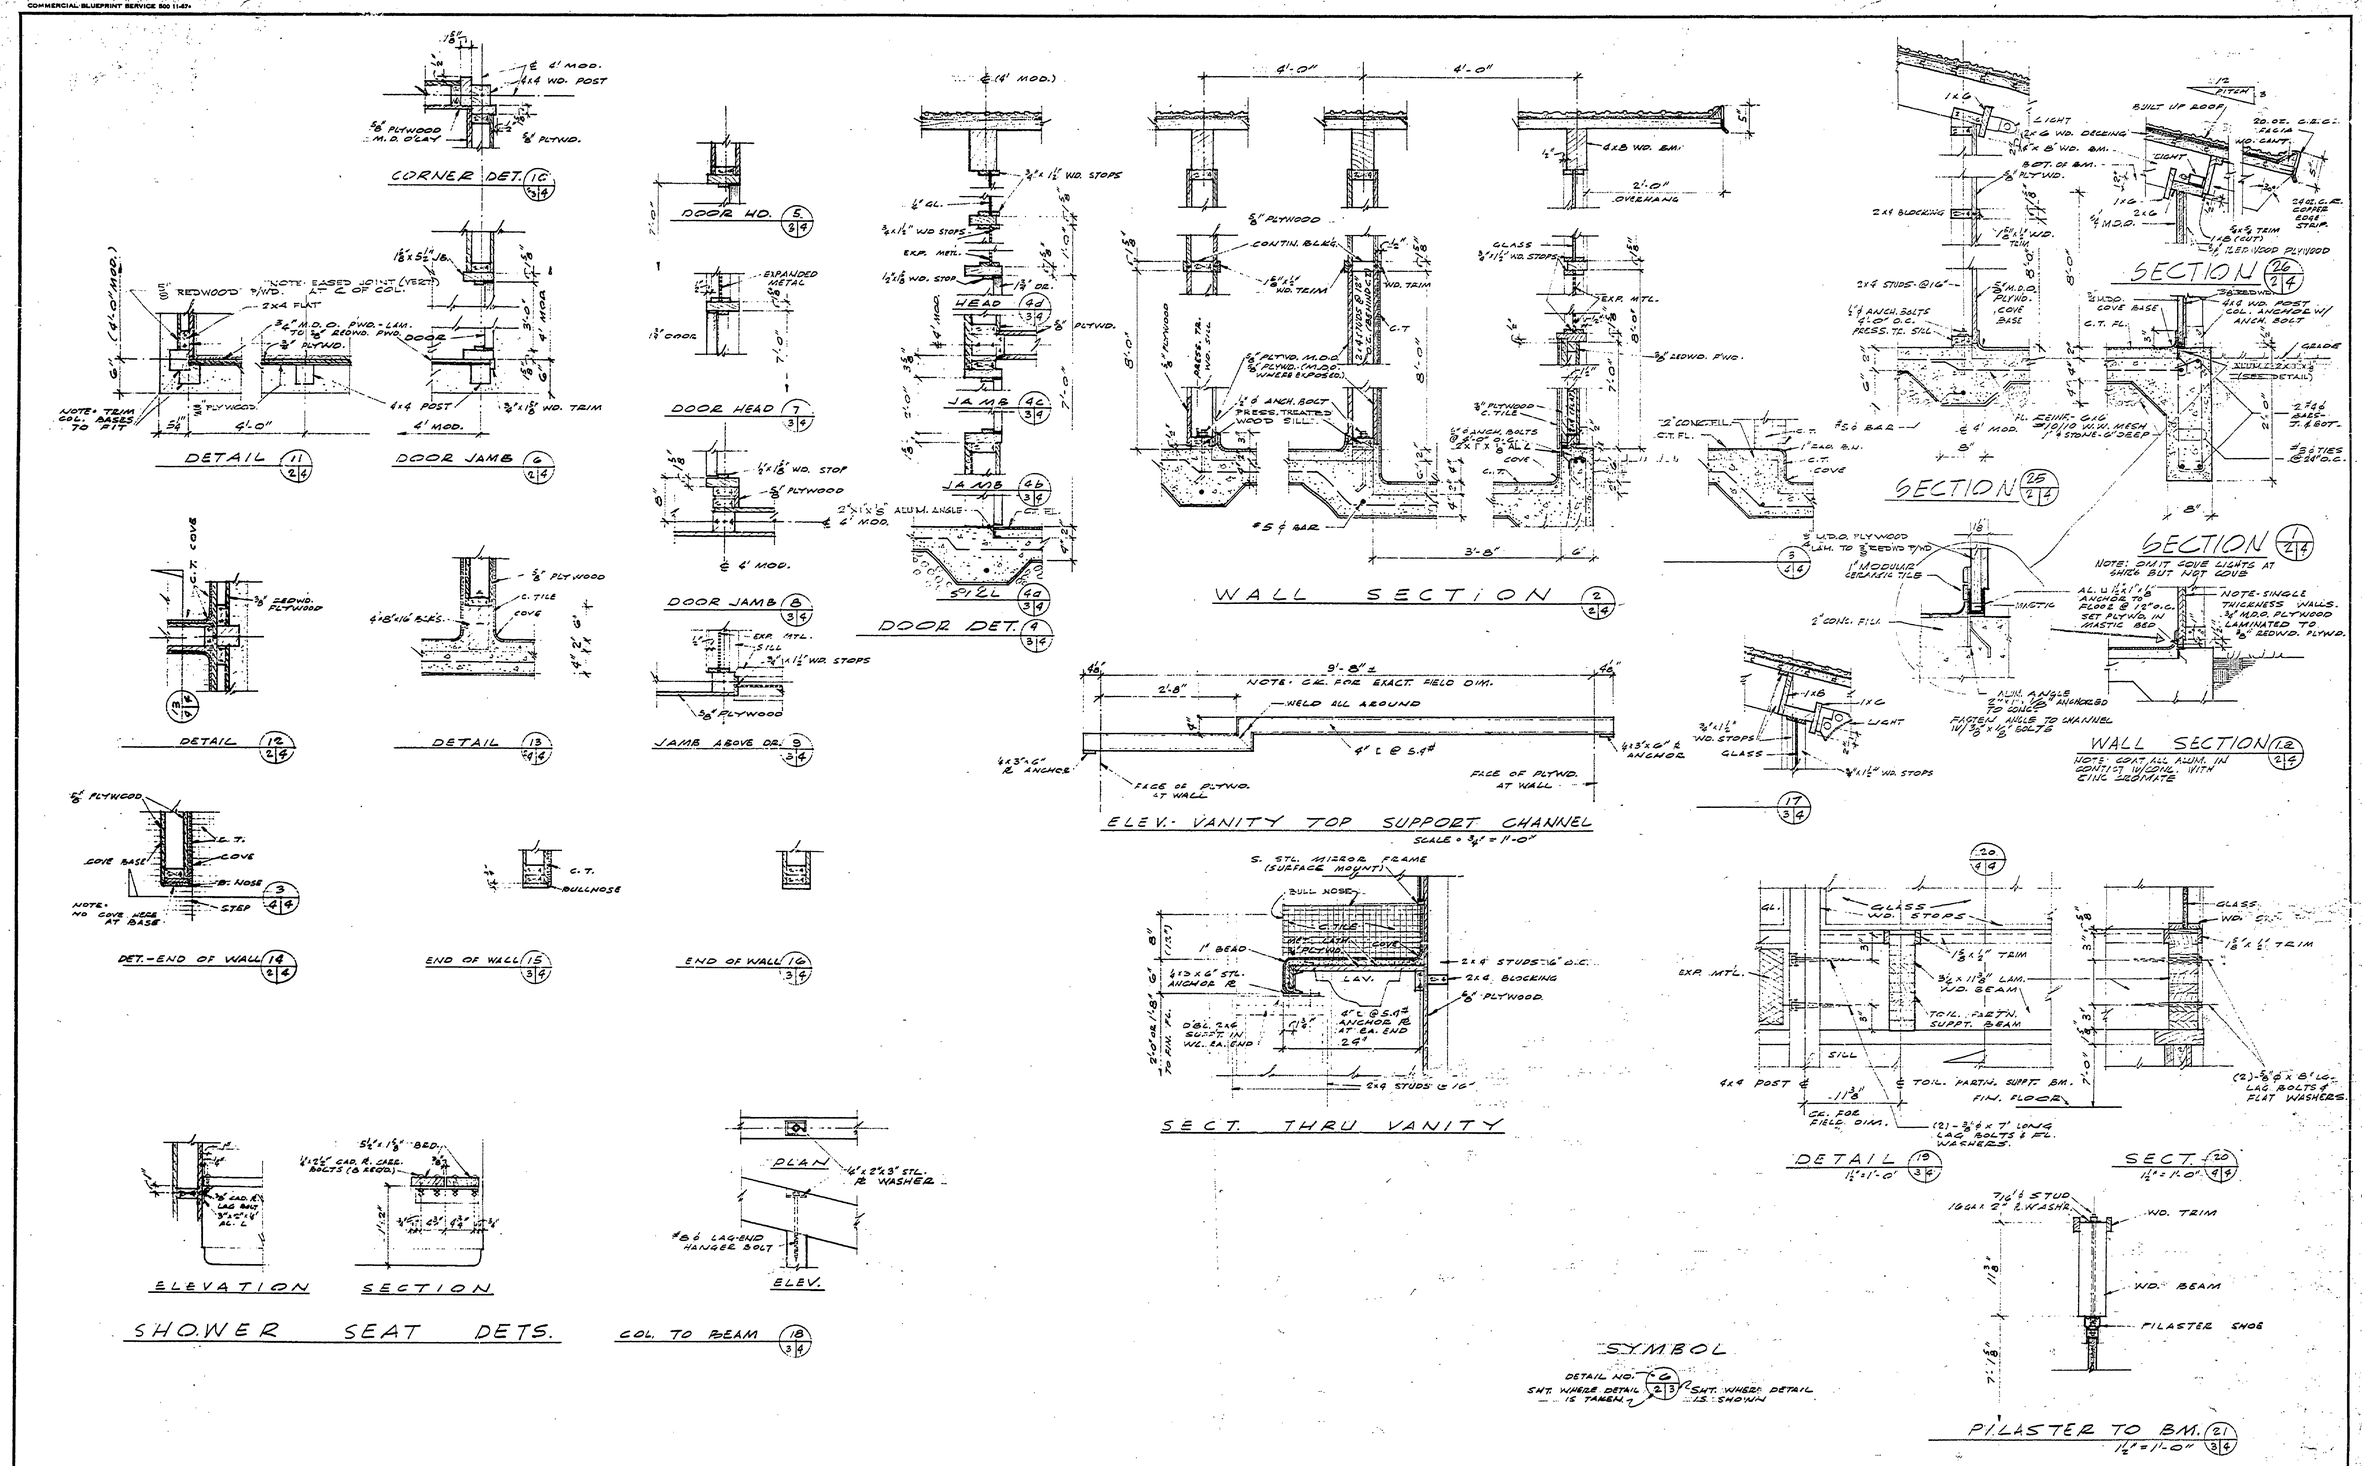

SURVEYED BY		DRAWN BY	WPDDP 1-68	NO.	DATE	BY	REVISIONS	NO.	DATE	BY	REVISIONS	MICHIGAN DEPARTMENT OF CONSERVATION	HOFFMASTER STATE PARK TOILET & SHOWER BUILDING 3
DESIGNED BY		CHECKED BY		1.				3.					SHEET NO. 4 OF 8
	DATE		DATE	2.				4.					FOR PROJECT NO. PA-108-5124-300-0266

DETAILS - SECTIONS

SHEET 4 OF 4 PLAN NO. 4-102-4