COMMERCIAL BLUEPRINT SERVICE 200 5-66

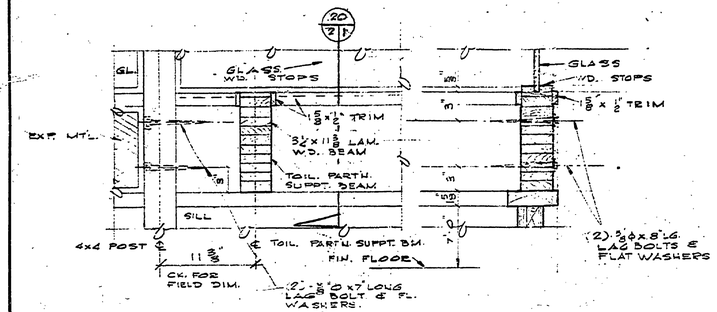

SECT. 20/21
1/2" = 1'-0"

DETAIL 19/21
1 1/2" = 1'-0"

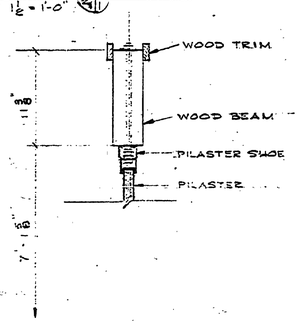

PILASTER TO B.M. 21/21
1 1/2" = 1'-0"

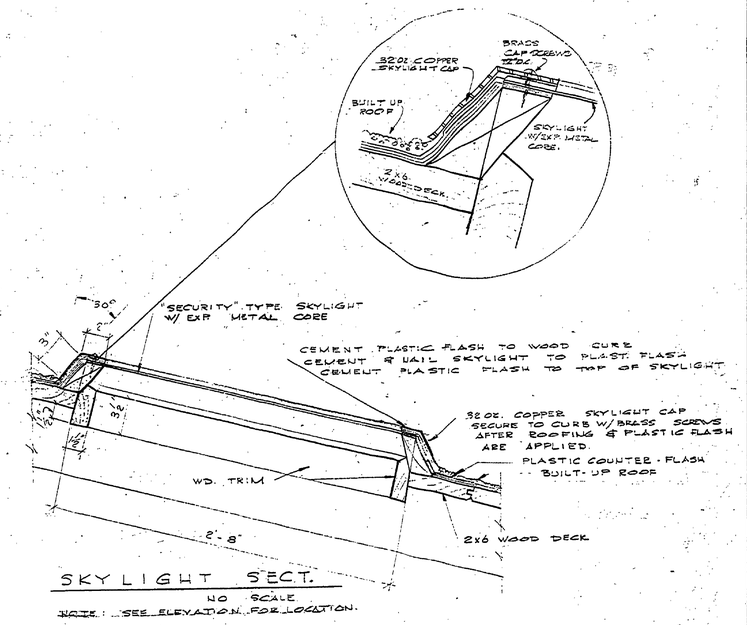

SKYLIGHT SECT.
NO SCALE
NOTE: SEE ELEVATION FOR LOCATION.

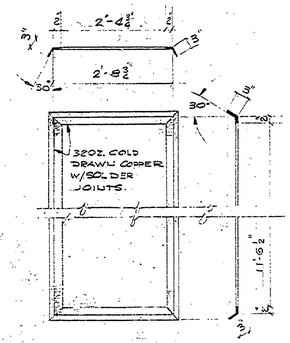

SKYLIGHT FRAME DETAILS
NO SCALE

SURVEYED BY		DRAWN BY DEP		NO.	DATE	BY	REVISIONS	NO.	DATE	BY	REVISIONS		
DESIGNED BY		CHECKED BY		1.				3.					
	DATE		DATE	2.				4.					

MICHIGAN
DEPARTMENT OF CONSERVATION

HOFFMASTER ST. PARK
TOILET BLDG - D

SHEET NO. 5 OF 8
FOR PROJECT NO. 1064

DETAILS
SHEET 1 OF 3 | PLAN NO. A-104