PA-1030 COMMERCIAL BLUE-PRINT SERVICE 13-70 (2048)

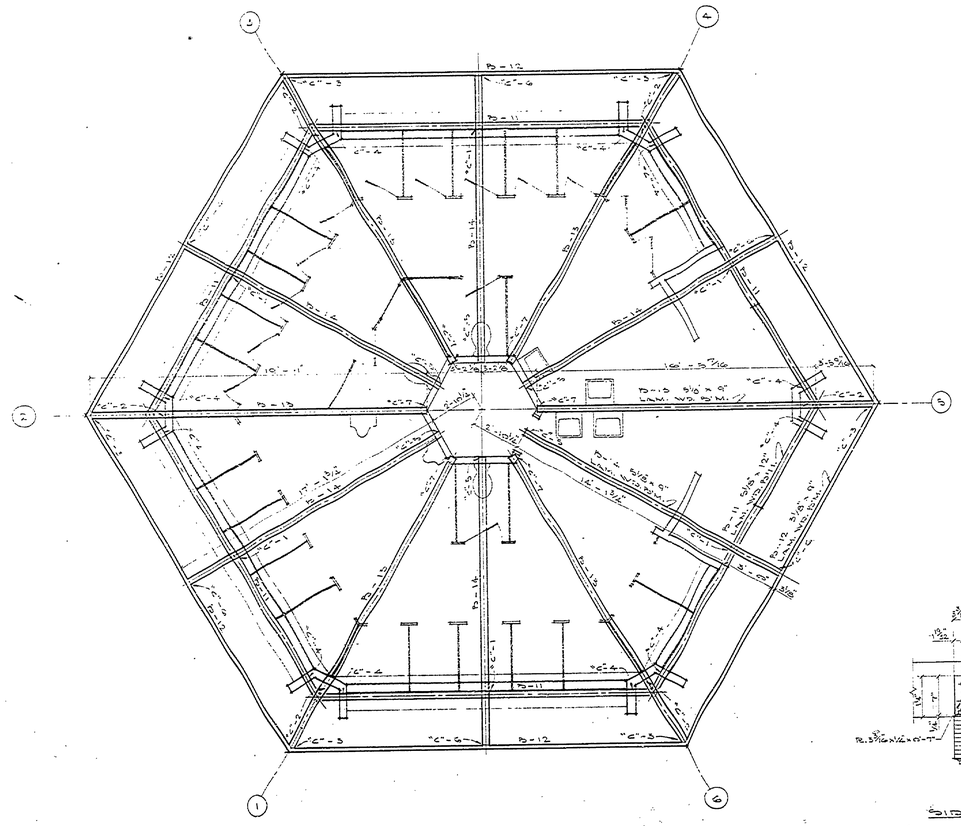

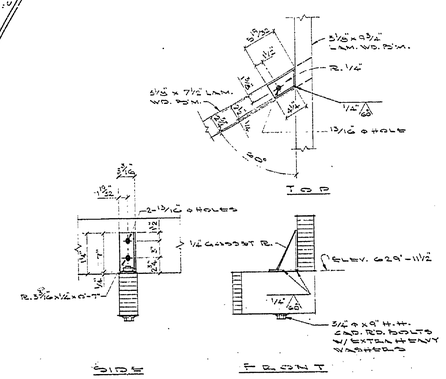

CONNECTION "C"-9

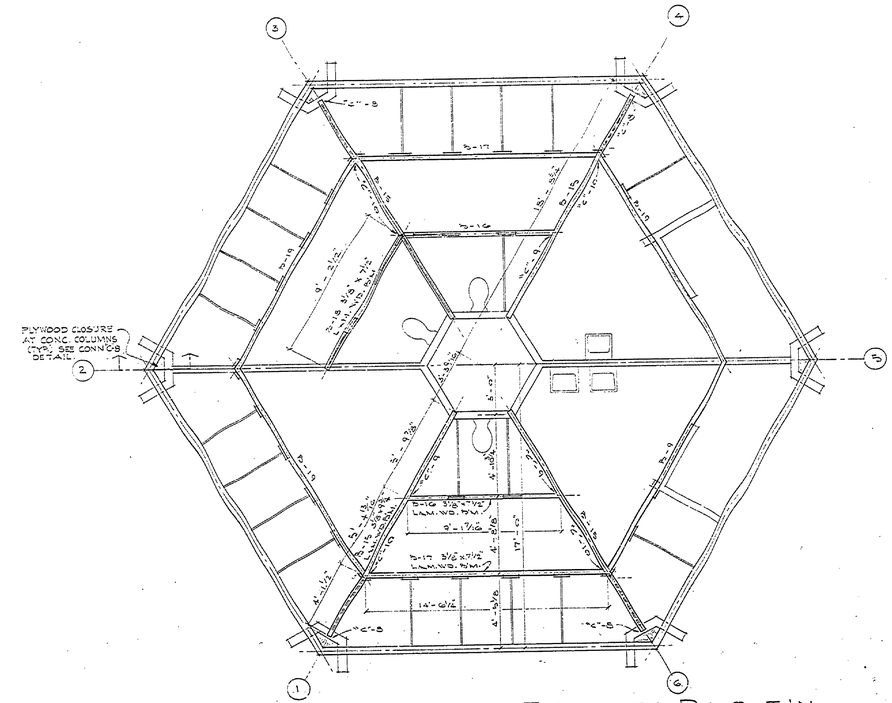

CHANGE BOOTH & TOILET PART'N SUPPORT FRAMING

SC. 1/4" = 1'-0"

NOTE: FIELD DRILL LAMINATED BEAMS FOR ALL CONNECTIONS.

BOOT FRAMING PLAN

SC. 1/4" = 1'-0"

NOTE: SEE SHT. 7 FOR HEAVY CONNECTIONS "C"-1 & "C"-2

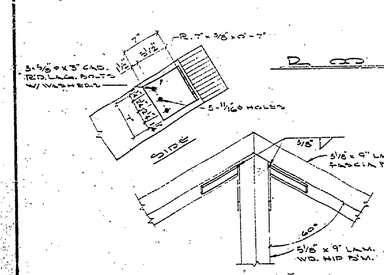

CONNECTION "C"-3

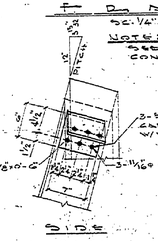

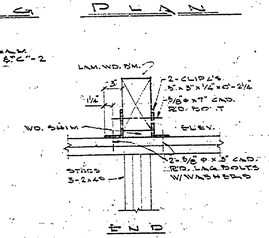

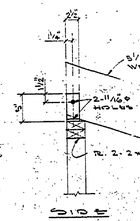

CONNECTION "C"-5

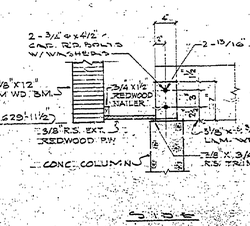

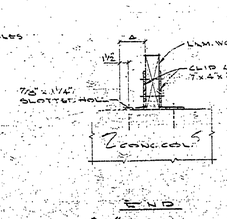

CONNECTION "C"-8

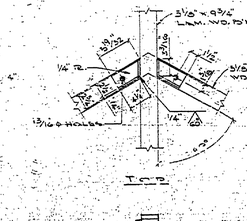

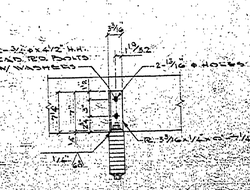

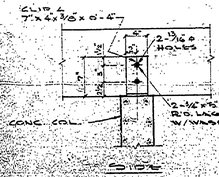

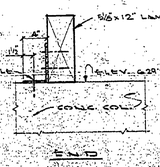

CONNECTION "C"-4

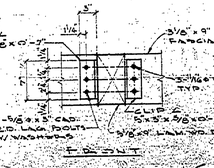

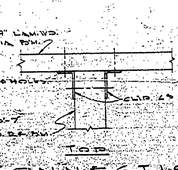

CONNECTION "C"-6

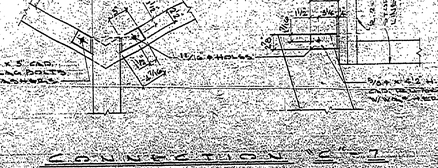

CONNECTION "C"-7

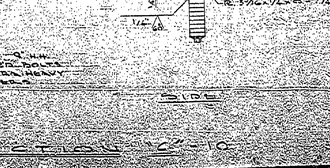

CONNECTION "C"-10

SURVEYED BY		DRAWN BY		NO.	DATE	BY	REVISIONS	NO.	DATE	BY	REVISIONS	MICHIGAN DEPARTMENT OF NATURAL RESOURCES	BOOT FRAMING & TOILET PART'N SUPPORT FRAMING	AREA OF WORK: HIGHWOOD STATE PARK	PROJECT NO. 22-0266
DESIGNED BY		CHECKED BY		1				3					SHEET TITLE	PROJECT: BATHHOUSE	SHEET 9 OF 22 / DWG. NO. 1-304
	DATE		DATE	2				4							