COMMERCIAL BLUEPRINT SERVICE

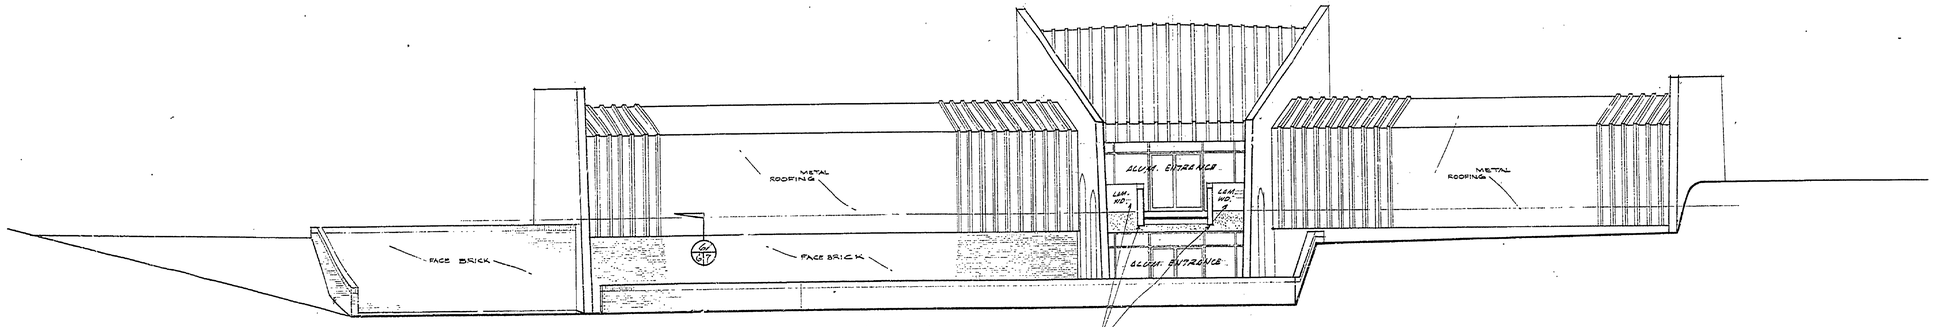

SOUTH ELEVATION

SC. 1/8" = 1'-0"

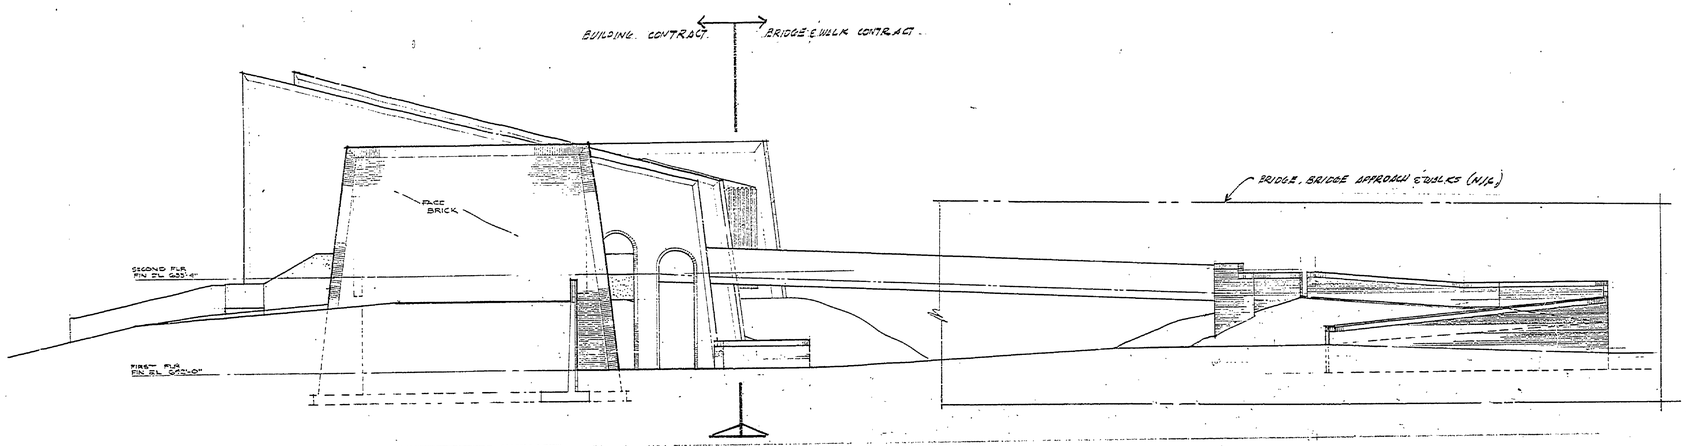

WEST ELEVATION

SC. 1/8" = 1'-0"

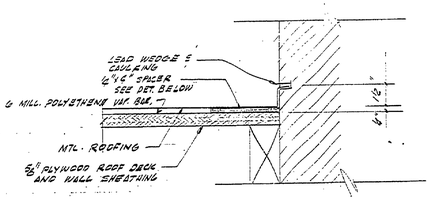

DETAIL @ INTERSECTION OF ROOF & MASONRY WALL

3" = 1'-0"

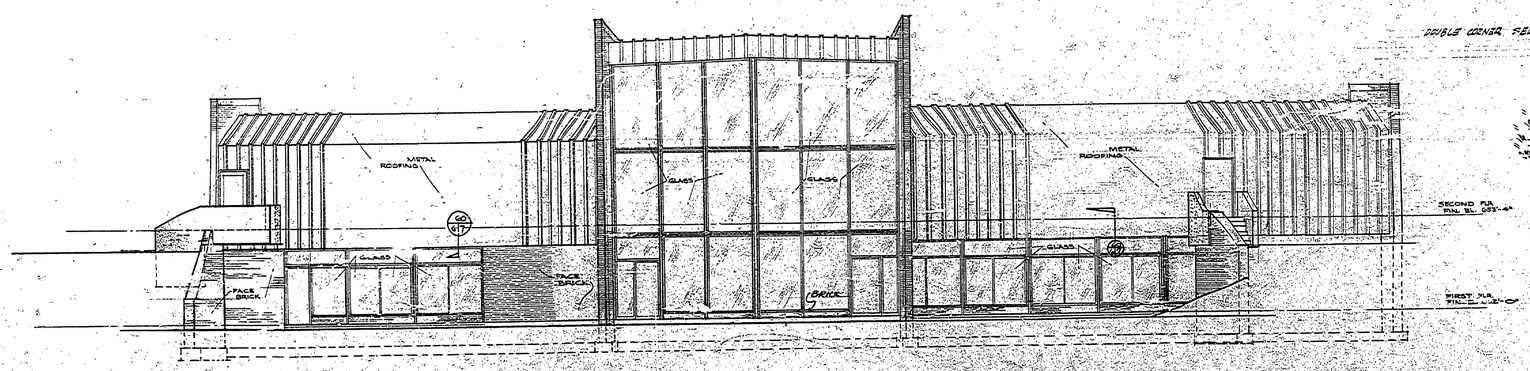

NORTH ELEVATION

SC. 1/8" = 1'-0"

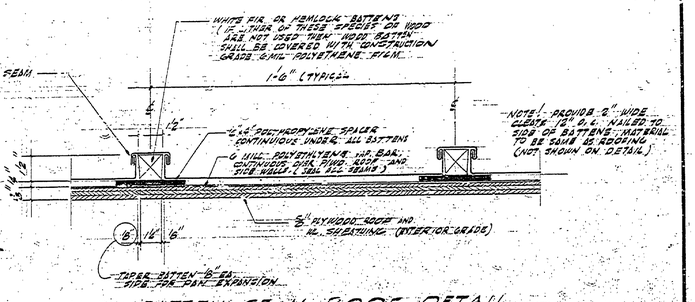

BATTEN SEAM ROOF DETAIL

3" = 1'-0"

SURVEYED BY		DRAWN BY		NO.	DATE	BY	REVISIONS	NO.	DATE	BY	REVISIONS	MICHIGAN DEPARTMENT OF NATURAL RESOURCES	ELEVATIONS	AREA OR PARK: P.J. HOFMASTER STATE PARK	PROJECT NO. 26-1660
DESIGNED BY: 1660	11/69	CHECKED BY		1.				3.					SHEET TITLE	PROJECT: NATURE CENTER	SHEET 6 OF 21 PLAN NO. A-100
	DATE		DATE	2.				4.							