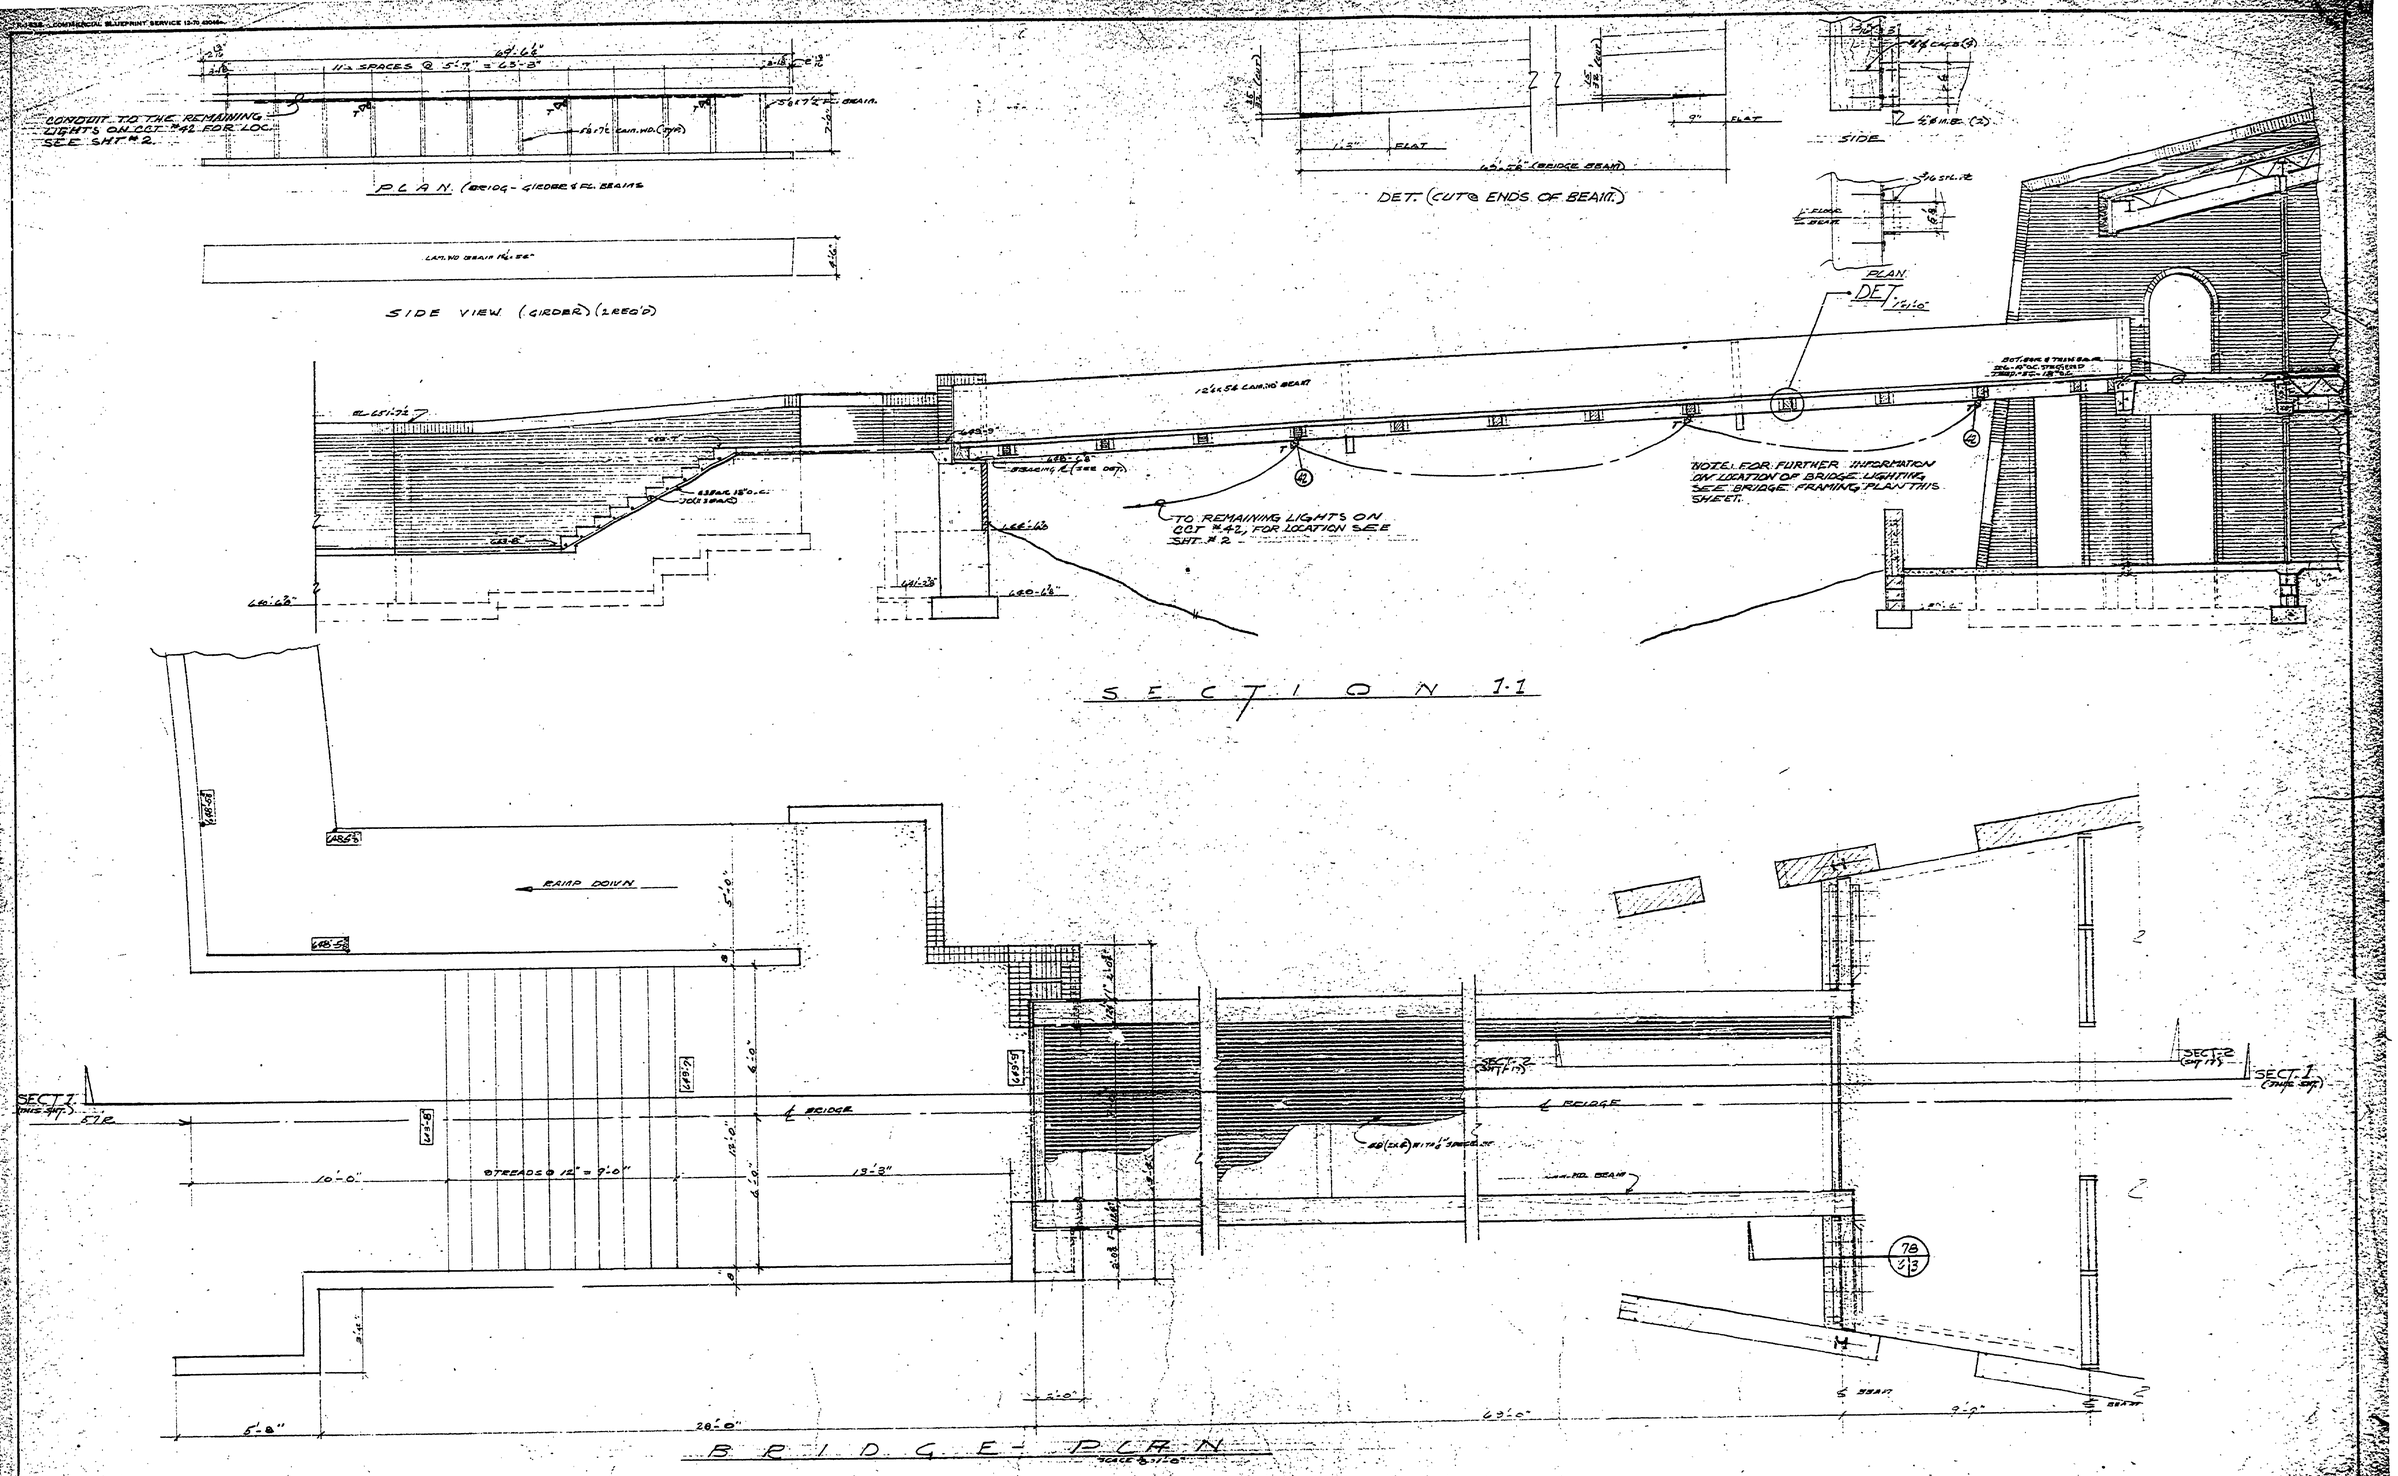

SURVEYED BY		DRAWN BY		NO.	DATE	BY	REVISIONS	NO.	DATE	BY	REVISIONS	MICHIGAN DEPARTMENT OF NATURAL RESOURCES	BRIDGE DETAILS & BRIDGE LIGHTING SHEET TITLE	R.J. HOREMASTER STATE PARK AREA OR PARK	PROJECT NO. 24-1677
DESIGNED BY		CHECKED BY		1.				3.						PROJECT BRIDGE & WALKS	SHEET 6 OF 7 PLAN NO. A-110
	DATE		DATE	2.				4.							