COMMERCIAL BLUEPRINT SERVICE 500 11-67

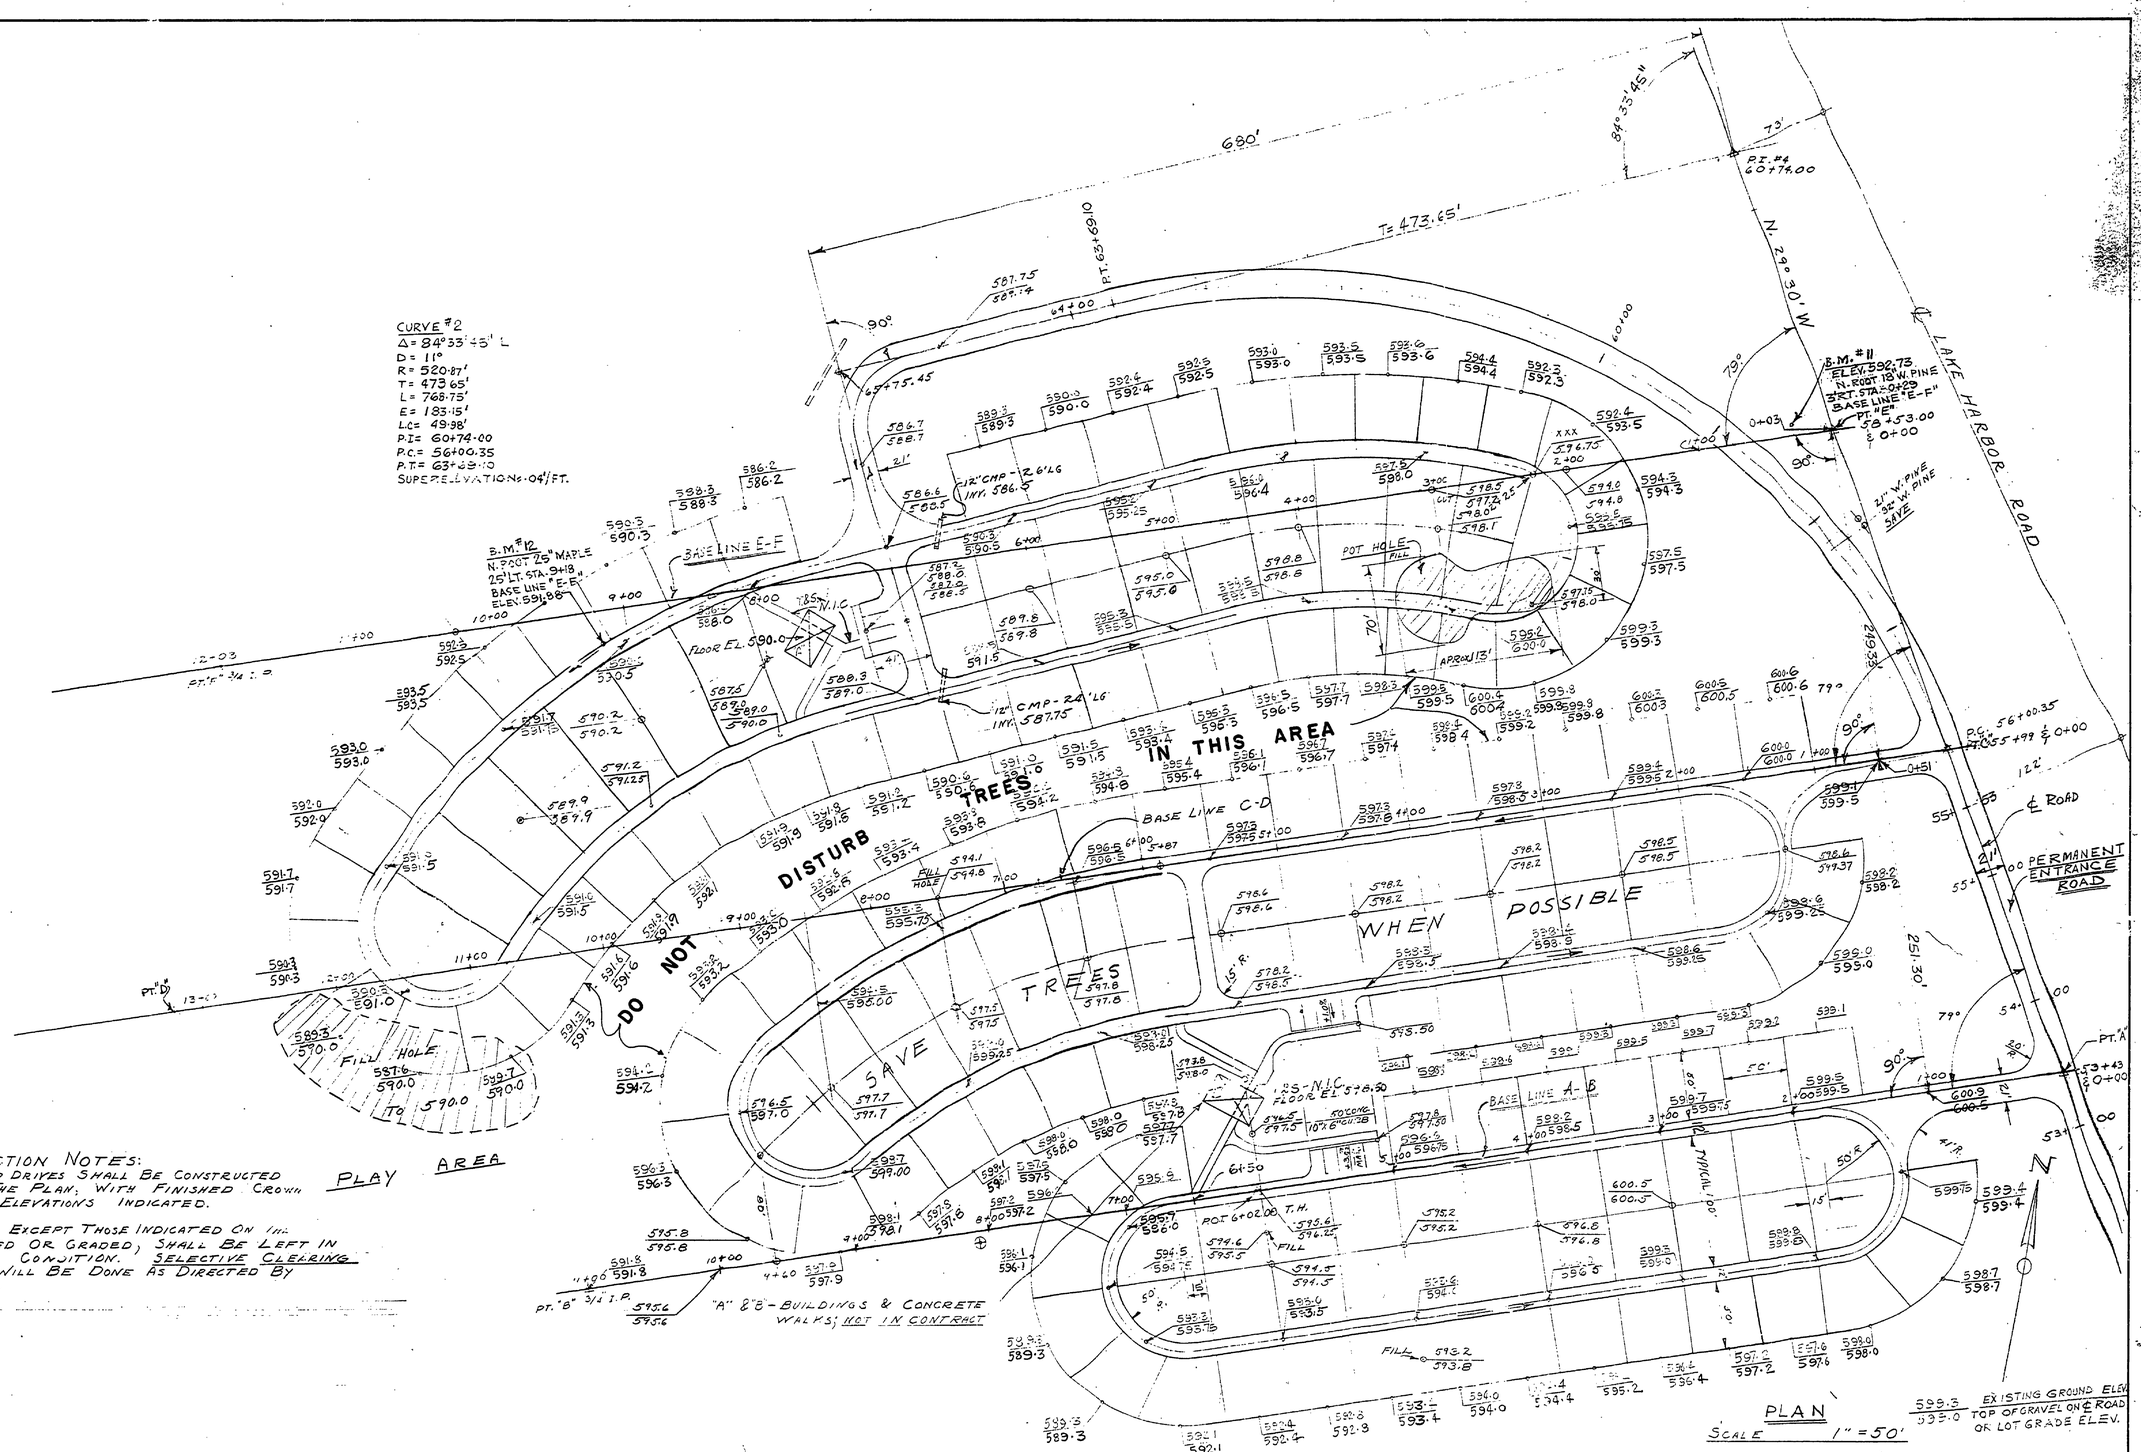

CONSTRUCTION NOTES:

ALL ROADS AND DRIVES SHALL BE CONSTRUCTED AS SHOWN ON THE PLAN; WITH FINISHED CROWN GRADE AT THE ELEVATIONS INDICATED.

ALL CAMPSITES, EXCEPT THOSE INDICATED ON THE PLAN TO BE FILLED OR GRADED, SHALL BE LEFT IN THEIR NATURAL CONDITION. SELECTIVE CLEARING IN THESE AREAS WILL BE DONE AS DIRECTED BY THE ENGINEER.

SURVEYED BY		DRAWN BY G. MILLER	1-68	NO.	DATE	BY	REVISIONS	NO.	DATE	BY	REVISIONS	MICHIGAN DEPARTMENT OF CONSERVATION	NORTH CAMPGROUND ROADS AND CAMPSITE GRADING PLAN.
DESIGNED BY A. PETRAVICIUS	68	CHECKED BY		1.				3.					
	DATE		DATE	2.				4.					

SHEET NO. 4 OF 27
FOR PROJECT NO. PA-108-5124-300-029

P. J. HOFFMASTER STATE PARK
SHEET ___ OF ___ PLAN NO. E-101