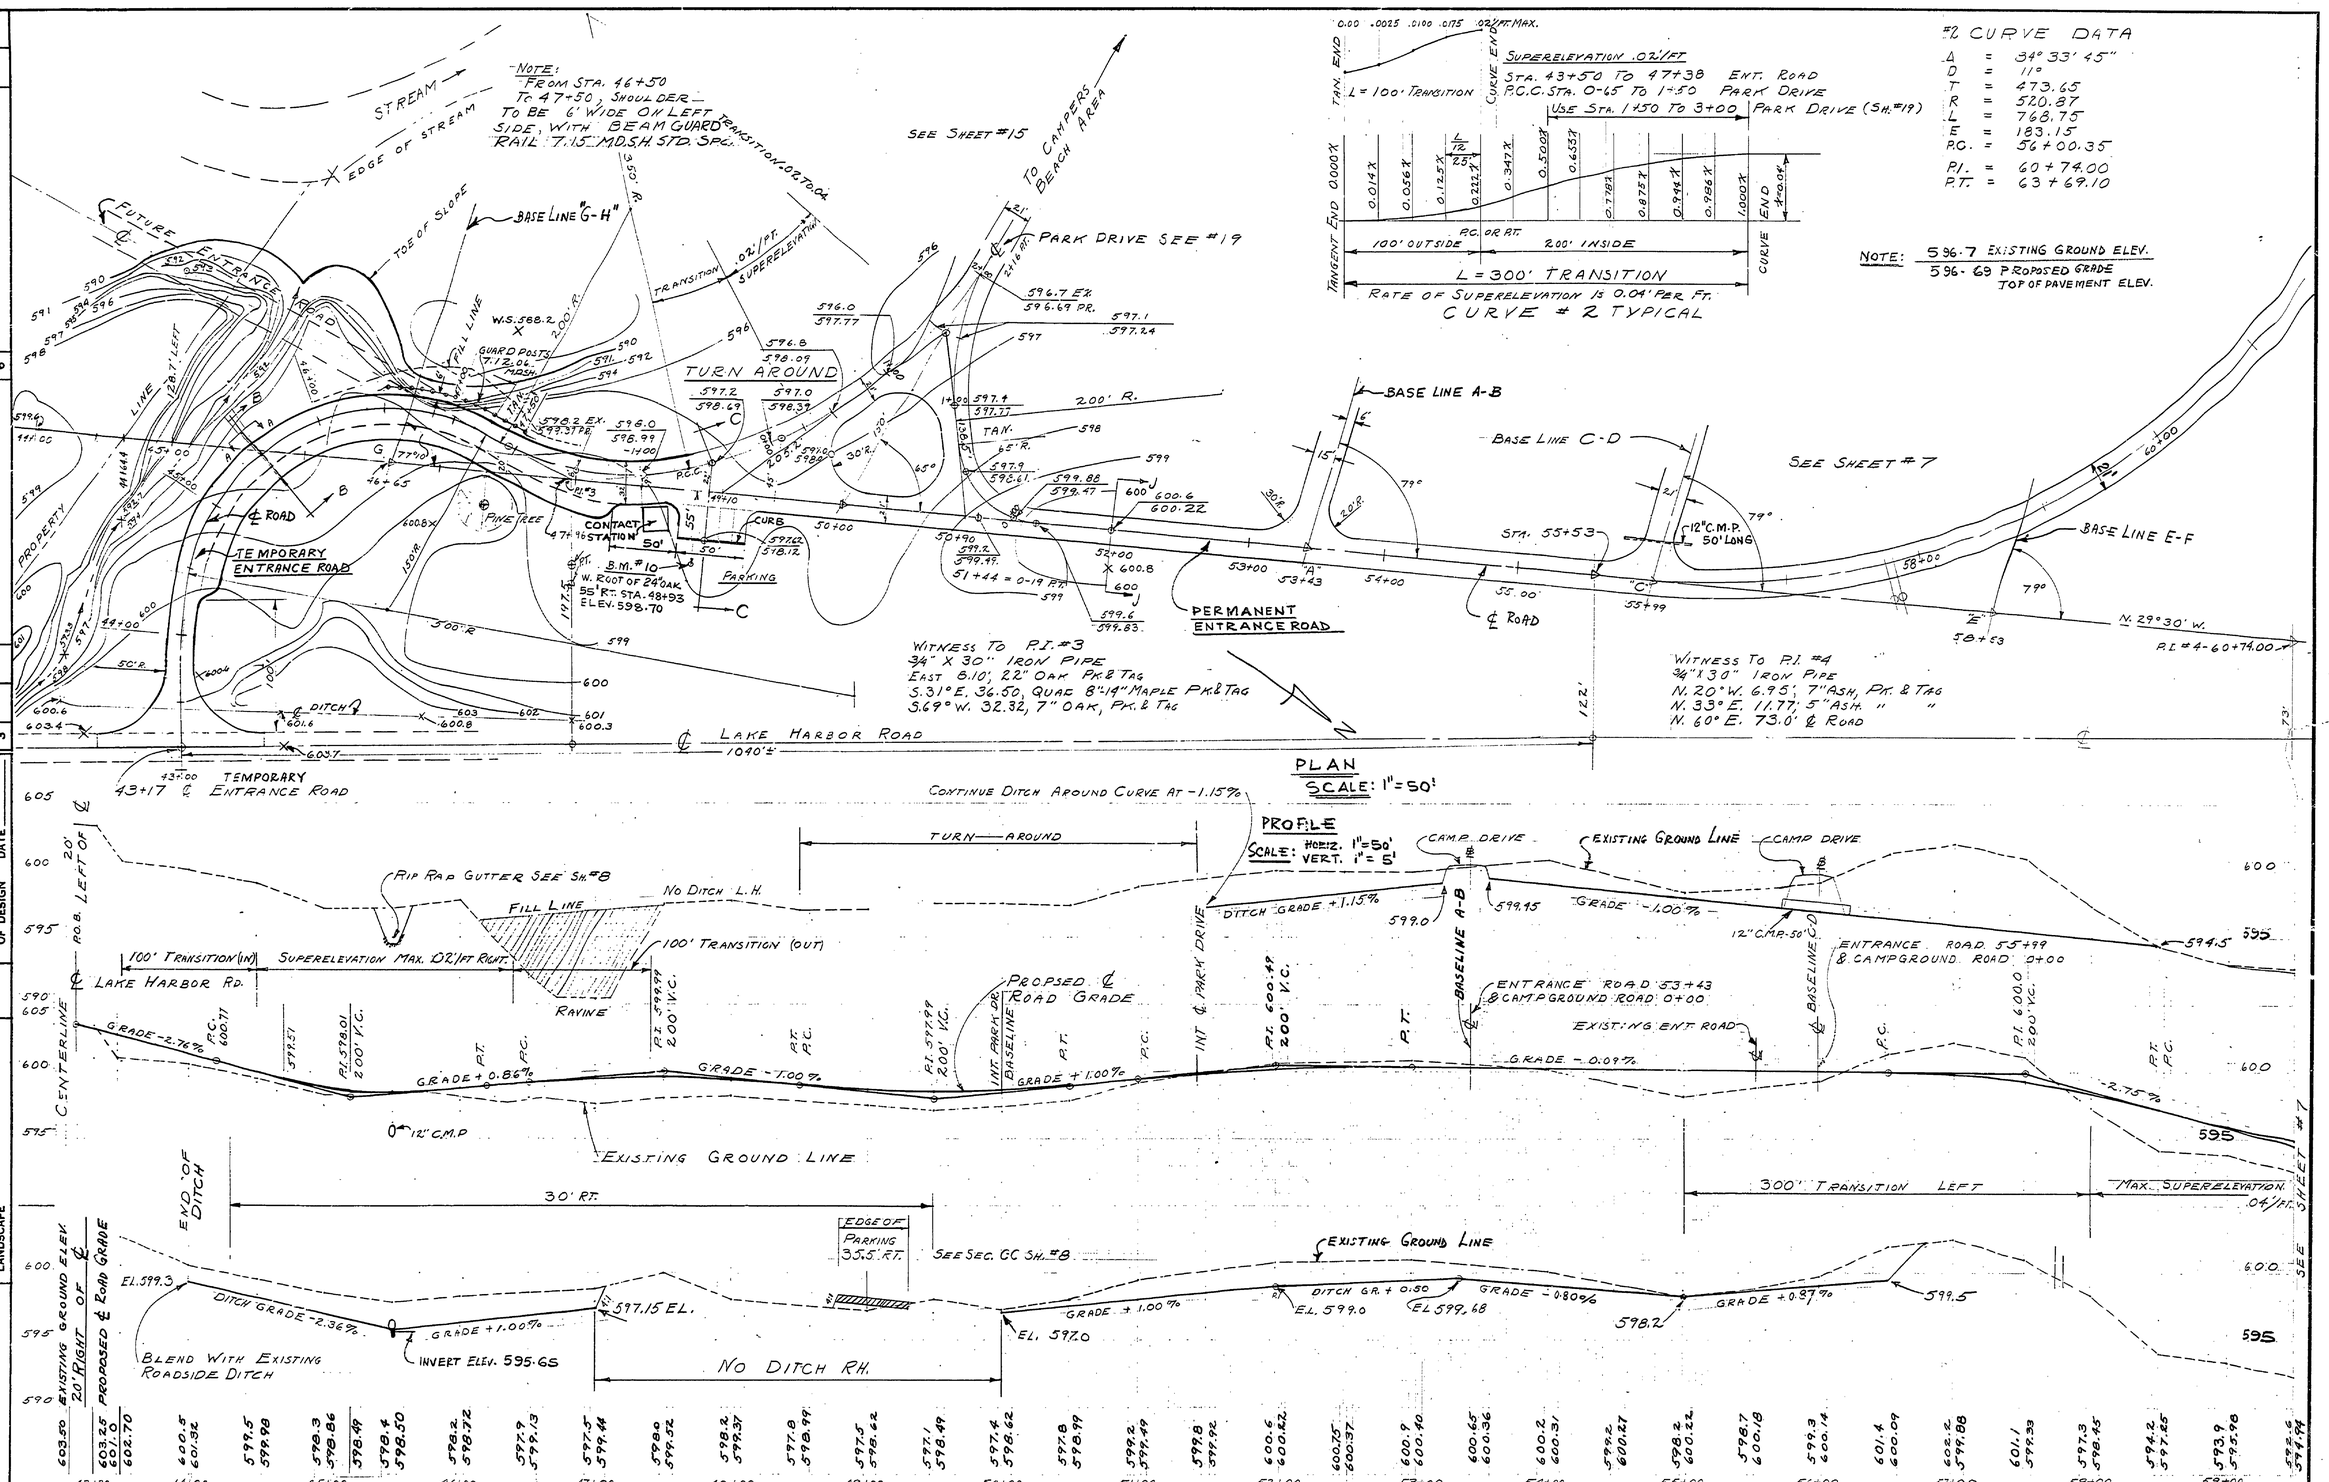

% CURVE DATA

Δ	=	34° 33' 45"
D	=	11°
T	=	473.65
R	=	520.87
L	=	768.75
E	=	183.15
P.C.	=	56+00.35
P.I.	=	60+74.00
P.T.	=	63+69.10

NOTE: 596.7 EXISTING GROUND ELEV. / 596.69 PROPOSED GRADE TOP OF PAVEMENT ELEV.

ENTRANCE ROAD PLAN & PROFILE

MICHIGAN
DEPARTMENT OF CONSERVATION
PARKS AND RECREATION DIVISION

P.J. HOFFMASTER STATE PARK

SHEET NO. 6 OF 27

PLAN NO. E-101

PA 108-5124-300-024

DRAWN BY G. MILLER. 2-68
TRACED BY
CHECKED BY
DATE

REVIEWED BY SECTIONS
ARCHITECTURAL
ENGINEERING
LANDSCAPE

APPROVED BY
ASSISTANT CHIEF IN CHARGE OF DESIGN
DATE

REVISIONS

NO.	DATE	BY
1		
2		
3		
4		
5		
6		