COMMERCIAL BLUEPRINT SERVICE 600 5-65

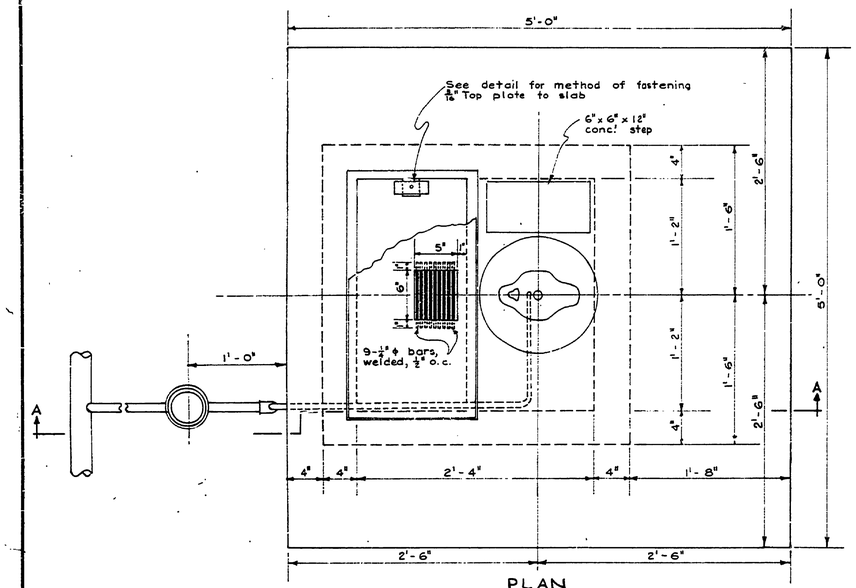

PLAN
1 1/2" = 1'-0"

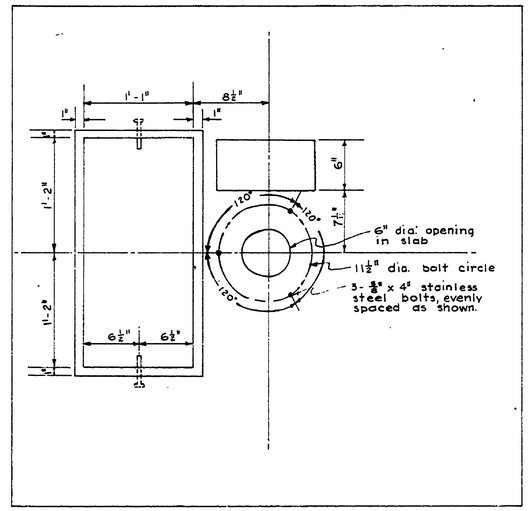

PLAN OF CONCRETE SLAB
1 1/2" = 1'-0"

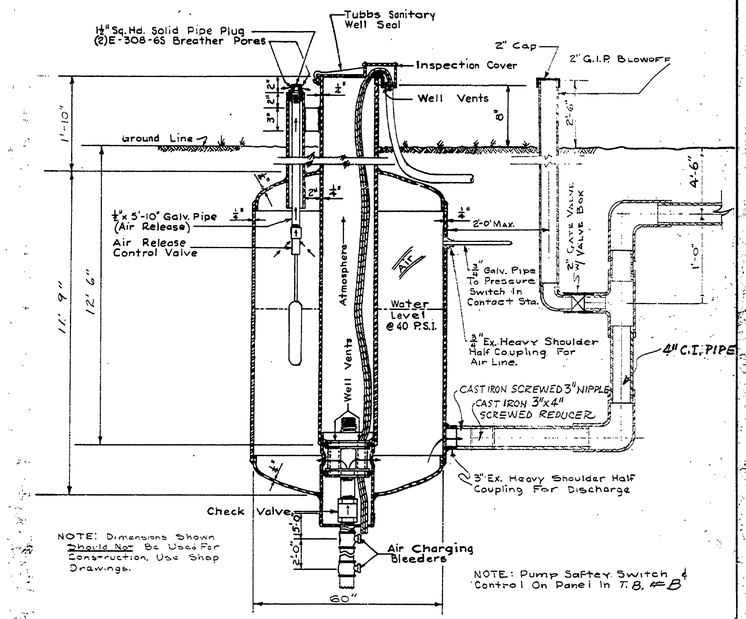

NOTE: Dimensions Shown Should Not Be Used For Construction. Use Shop Drawings.

NOTE: Pump Saftey Switch & Control On Panel In T.B. #B

1500 GALLON
PITLESS ADAPTER TANK
No Scale

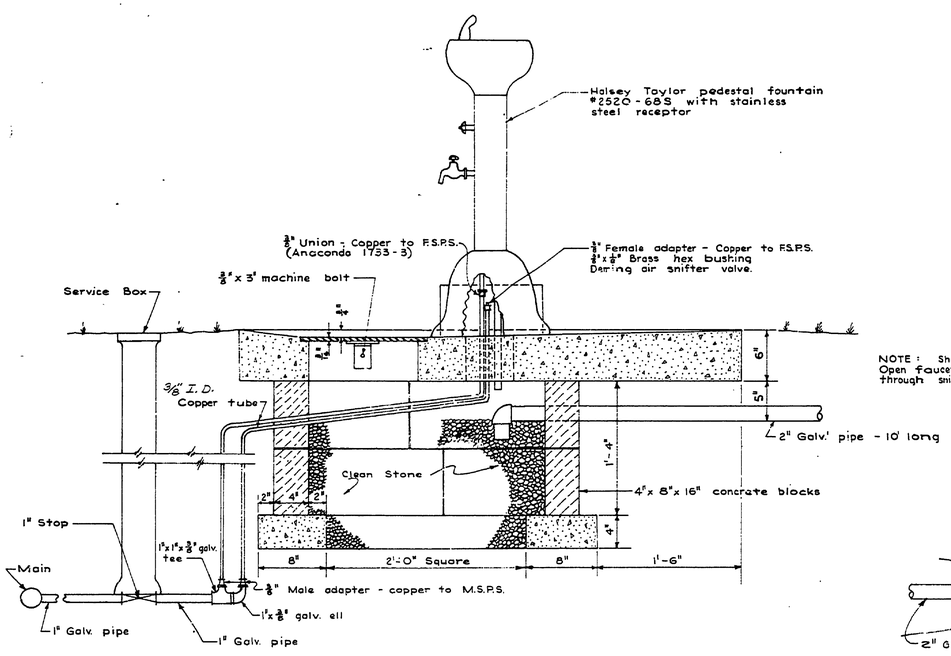

NOTE: Shut-off valve in service box. Open faucet on fountain and pump air through snifter valve for winter shut down.

SECTION A-A
1 1/2" = 1'-0"

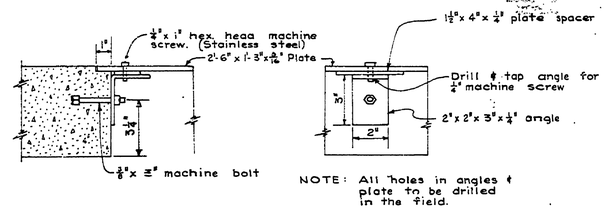

NOTE: All holes in angles & plate to be drilled in the field.

DETAIL FOR FASTENING GRATING TO CONCRETE SLAB
3" = 1'-0"

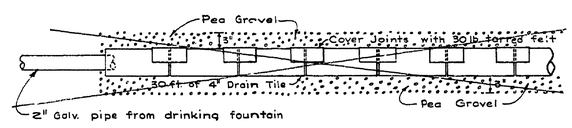

DETAIL OF TILE DRAIN

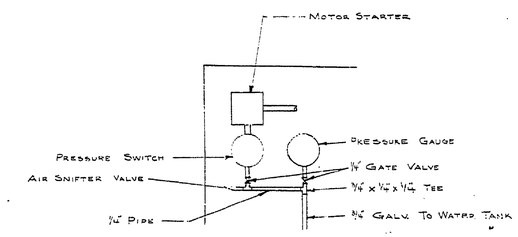

PUMP CONTROL DETAIL
IN TOILET BUILDING "B"

SURVEYED BY		DRAWN BY COTE	Sept. '65	NO.	DATE	BY	REVISIONS	NO.	DATE	BY	REVISIONS	MICHIGAN DEPARTMENT OF CONSERVATION	DRINKING FOUNTAIN PLAN
DESIGNED BY BARKER	Oct. '61	CHECKED BY W.H.S.	9-65	1.				3.					
	DATE		DATE	2.				4.					

SHEET NO. 10 OF 27
FOR PROJECT NO. PA 108-5124-300-024
P.J. HOFFMASTER STATE PARK
SHEET ____ OF ____ PLAN NO. E-101