R-1839 COMMERCIAL BLUEPRINT SERVICE 4-7 45653

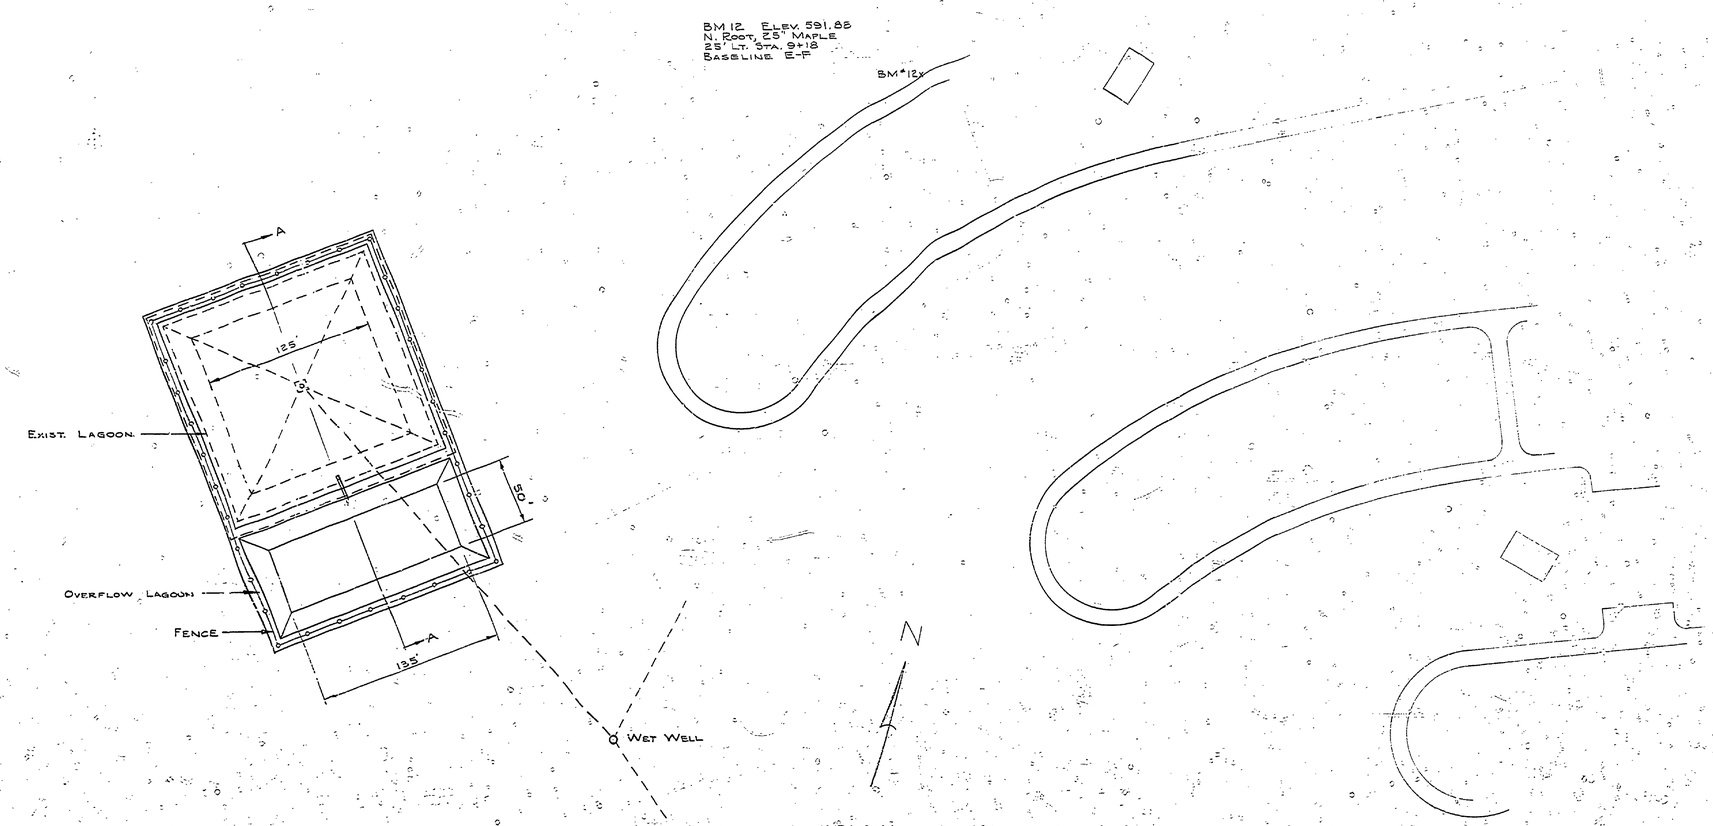


PLAN
1" = 50'

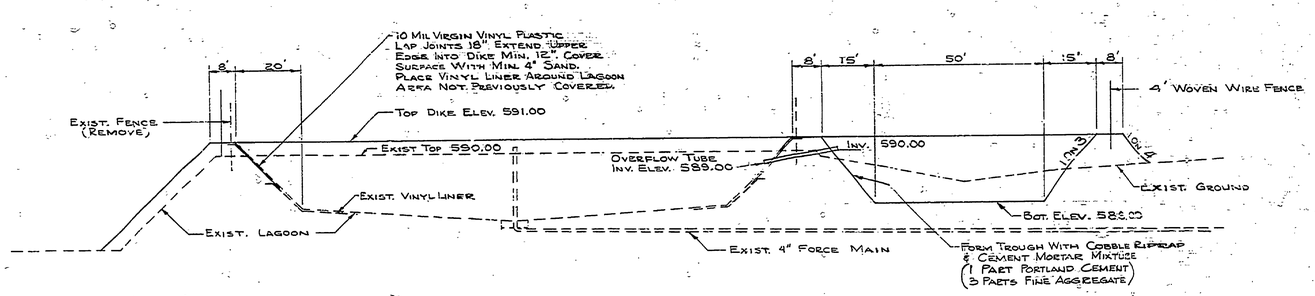


NOTE:
REMOVE & SALVAGE ALL EXISTING FENCE.

RAISE EXIST. DIKES AROUND LAGOON TO ELEV. 591.00
& CONSTRUCT NEW OVERFLOW LAGOON, AS SHOWN.

SECTION A-A
SCALE HORIZ. 1" = 20'
VERT. 1" = 5'

| BUILDING COMMITTEE APPROVAL | |
|---|---|
| BY: _____ CHAIRMAN | DATE _____ |
| RECOMMENDED FOR APPROVAL: J.S. Parker ENGINEERING OR ARCHITECTURAL SUPERVISOR | 6-23-72 DATE |
| RECOMMENDED FOR APPROVAL: E.J. Postal PROGRAM AND PLAN COORDINATOR | 6-26-72 DATE |
| DIVISION/REGION APPROVAL | |
| BY: O.S. Crawford DIVISION CHIEF/REGIONAL MANAGER | 7-12-72 DATE |
| ENGINEERING DIVISION | |
| APPROVED: H.C. Goodhart CHIEF ENGINEER | 7-13-72 DATE |

| | | | | | | | | | | | |
|---|---|---|---|---|---|---|---|---|---|---|---|
| SURVEYED BY | | DRAWN BY J. YPMA | MAY '72 | NO. | DATE | BY | REVISIONS | NO. | DATE | BY | REVISIONS |
| DESIGNED BY R.H. MERRILL | MAY '72 | CHECKED BY | | 1. | | | | 3. | | | |
| | DATE | | DATE | 2. | | | | 4. | | | |

MICHIGAN
DEPARTMENT OF NATURAL RESOURCES

SEWAGE LAGOON
REVISION & ADDITION
SHEET TITLE

HOFFMASTER STATE PARK
AREA OR PARK
PROJECT

PROJECT NO. 24-1117
SHEET 1 OF 1 PLAN NO. E-107