OCE-ELLIOTT 2-72 (8387)

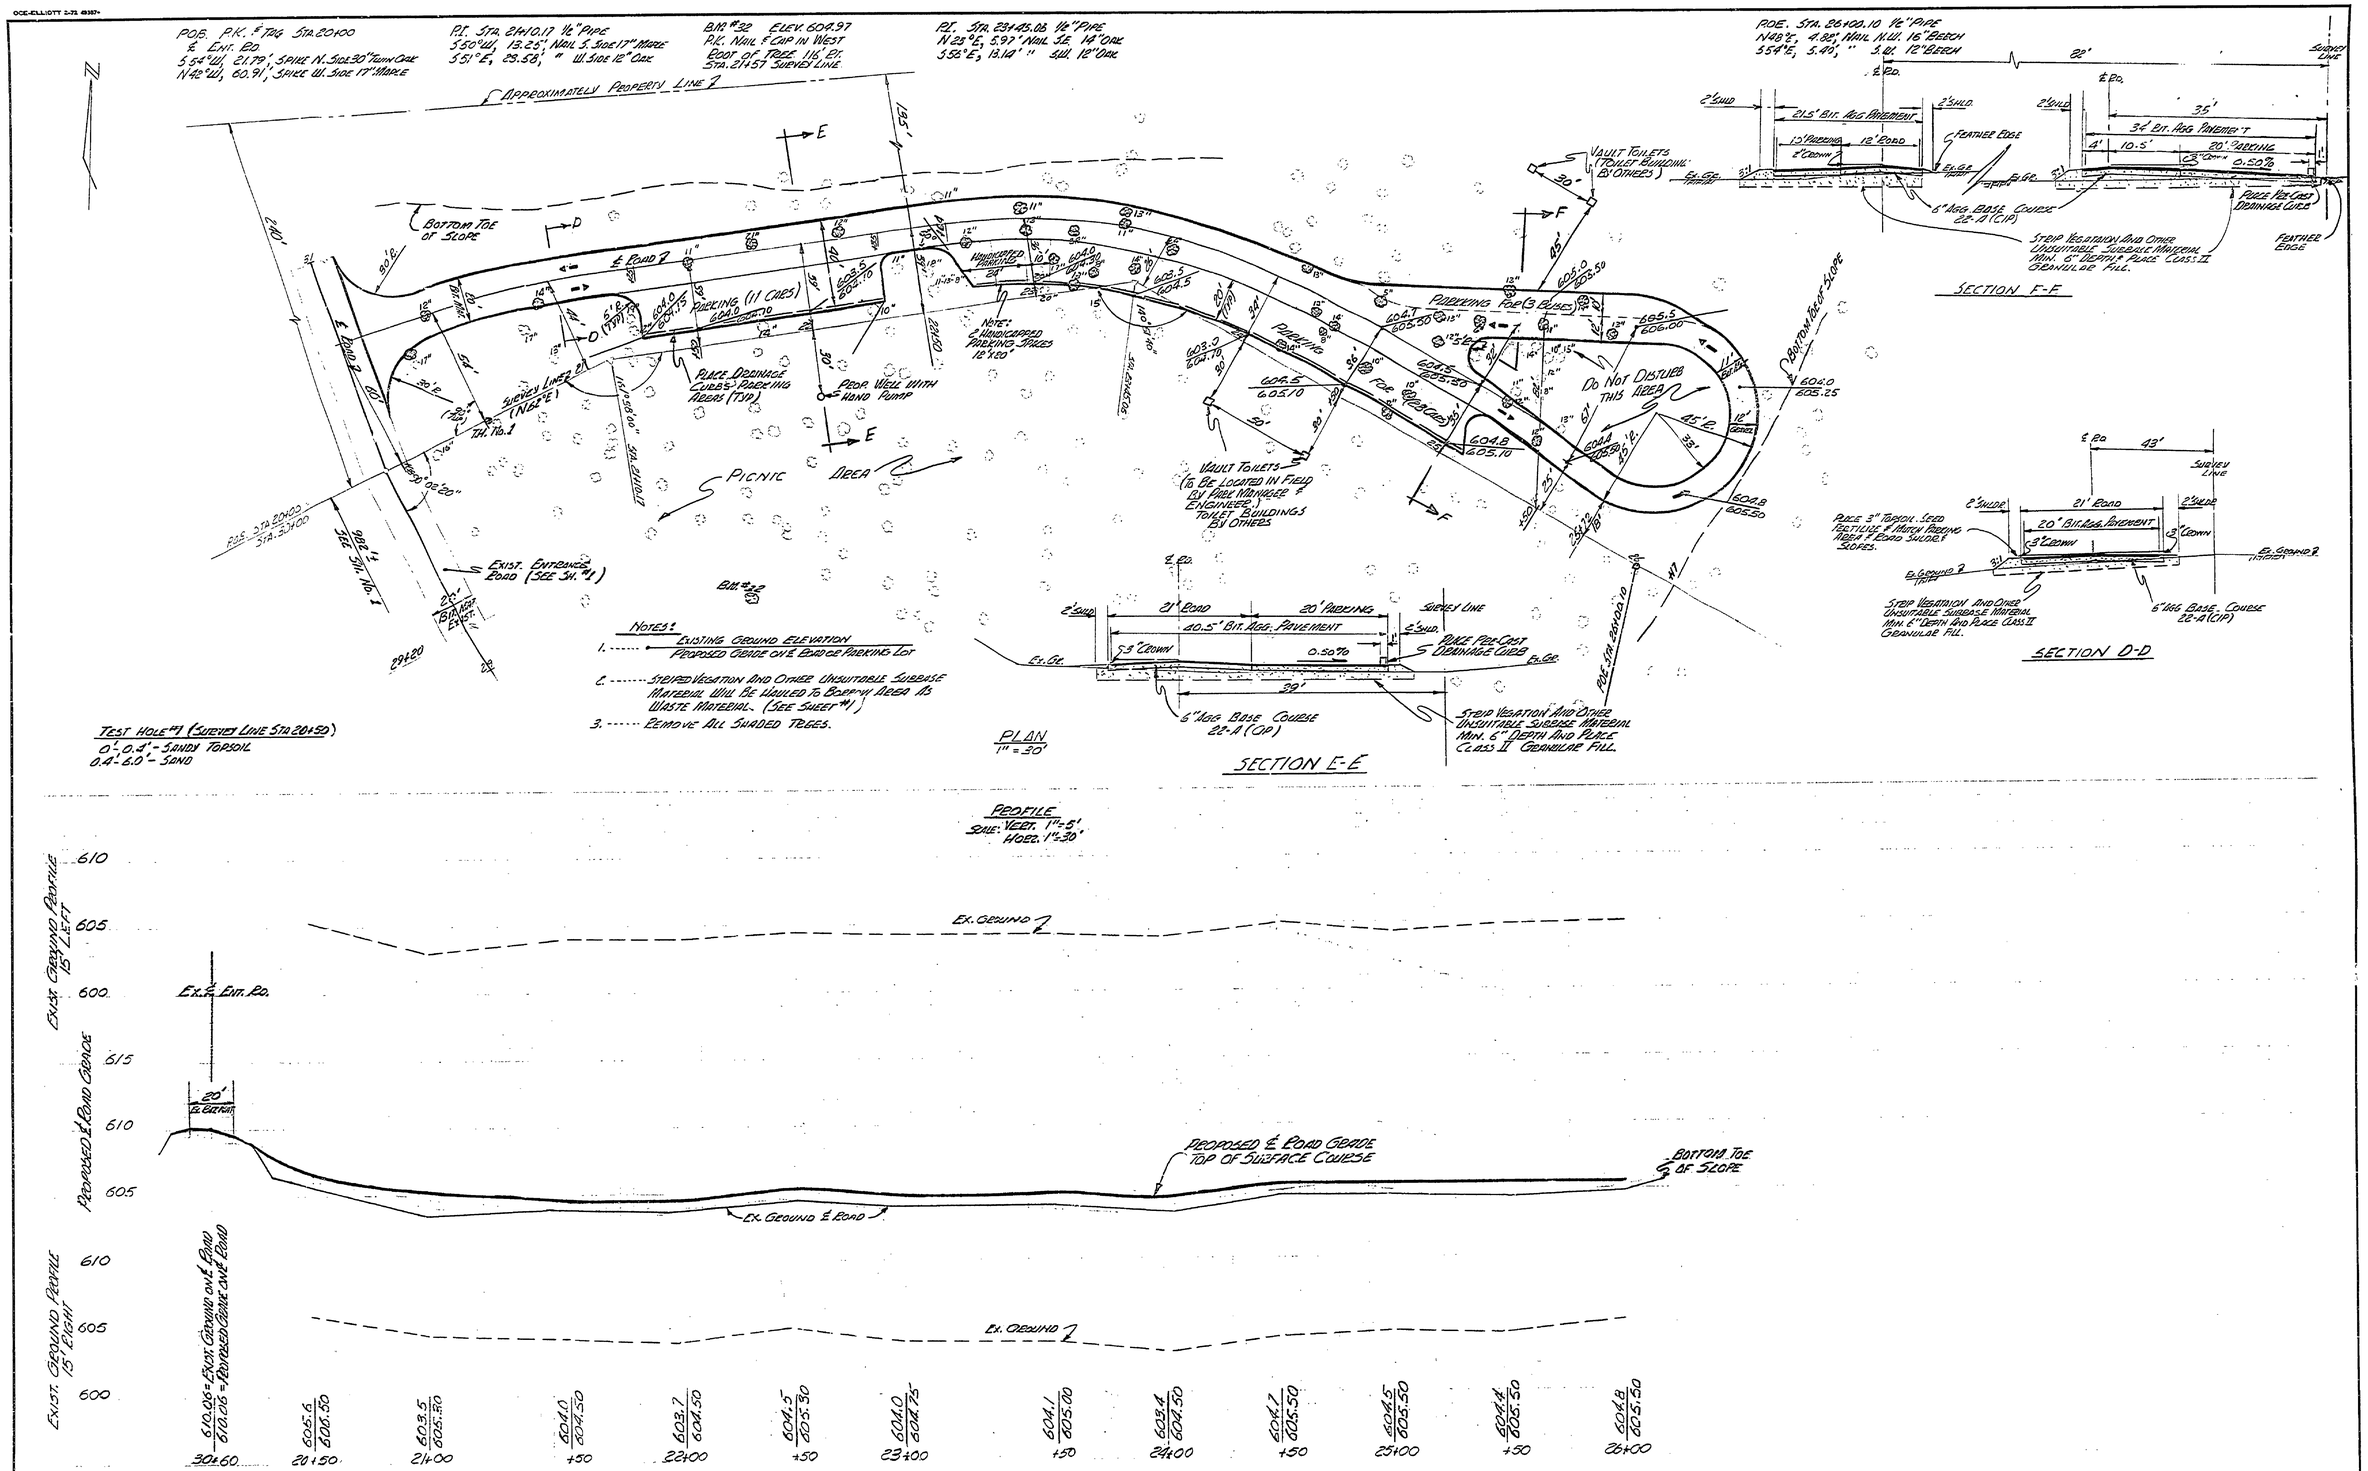


| | | | | | | | | | | | | | |
|---|---|---|---|---|---|---|---|---|---|---|---|---|---|
| Surveyed by E. Poon | 10-75 | Drawn by J. Lemmon | 11-75 | No. | Date | By | Revisions | No. | Date | By | Revisions | | |
| Designed by A. Petravicius | 11-75 | Checked by | | 1. | | | | 3. | | | | | |
| | Date | | Date | 2. | | | | 4. | | | | | |

Michigan Department of Natural Resources

North Picnic Area Development

Sheet No. 3 of 4

For Project No. 21-9660 Picnic Area Development

P.J. Hoffmaster State Park

Sheet 3 of 4 Plan No. E-111