COMMERCIAL BLUEPRINT SERVICE 900 11-67

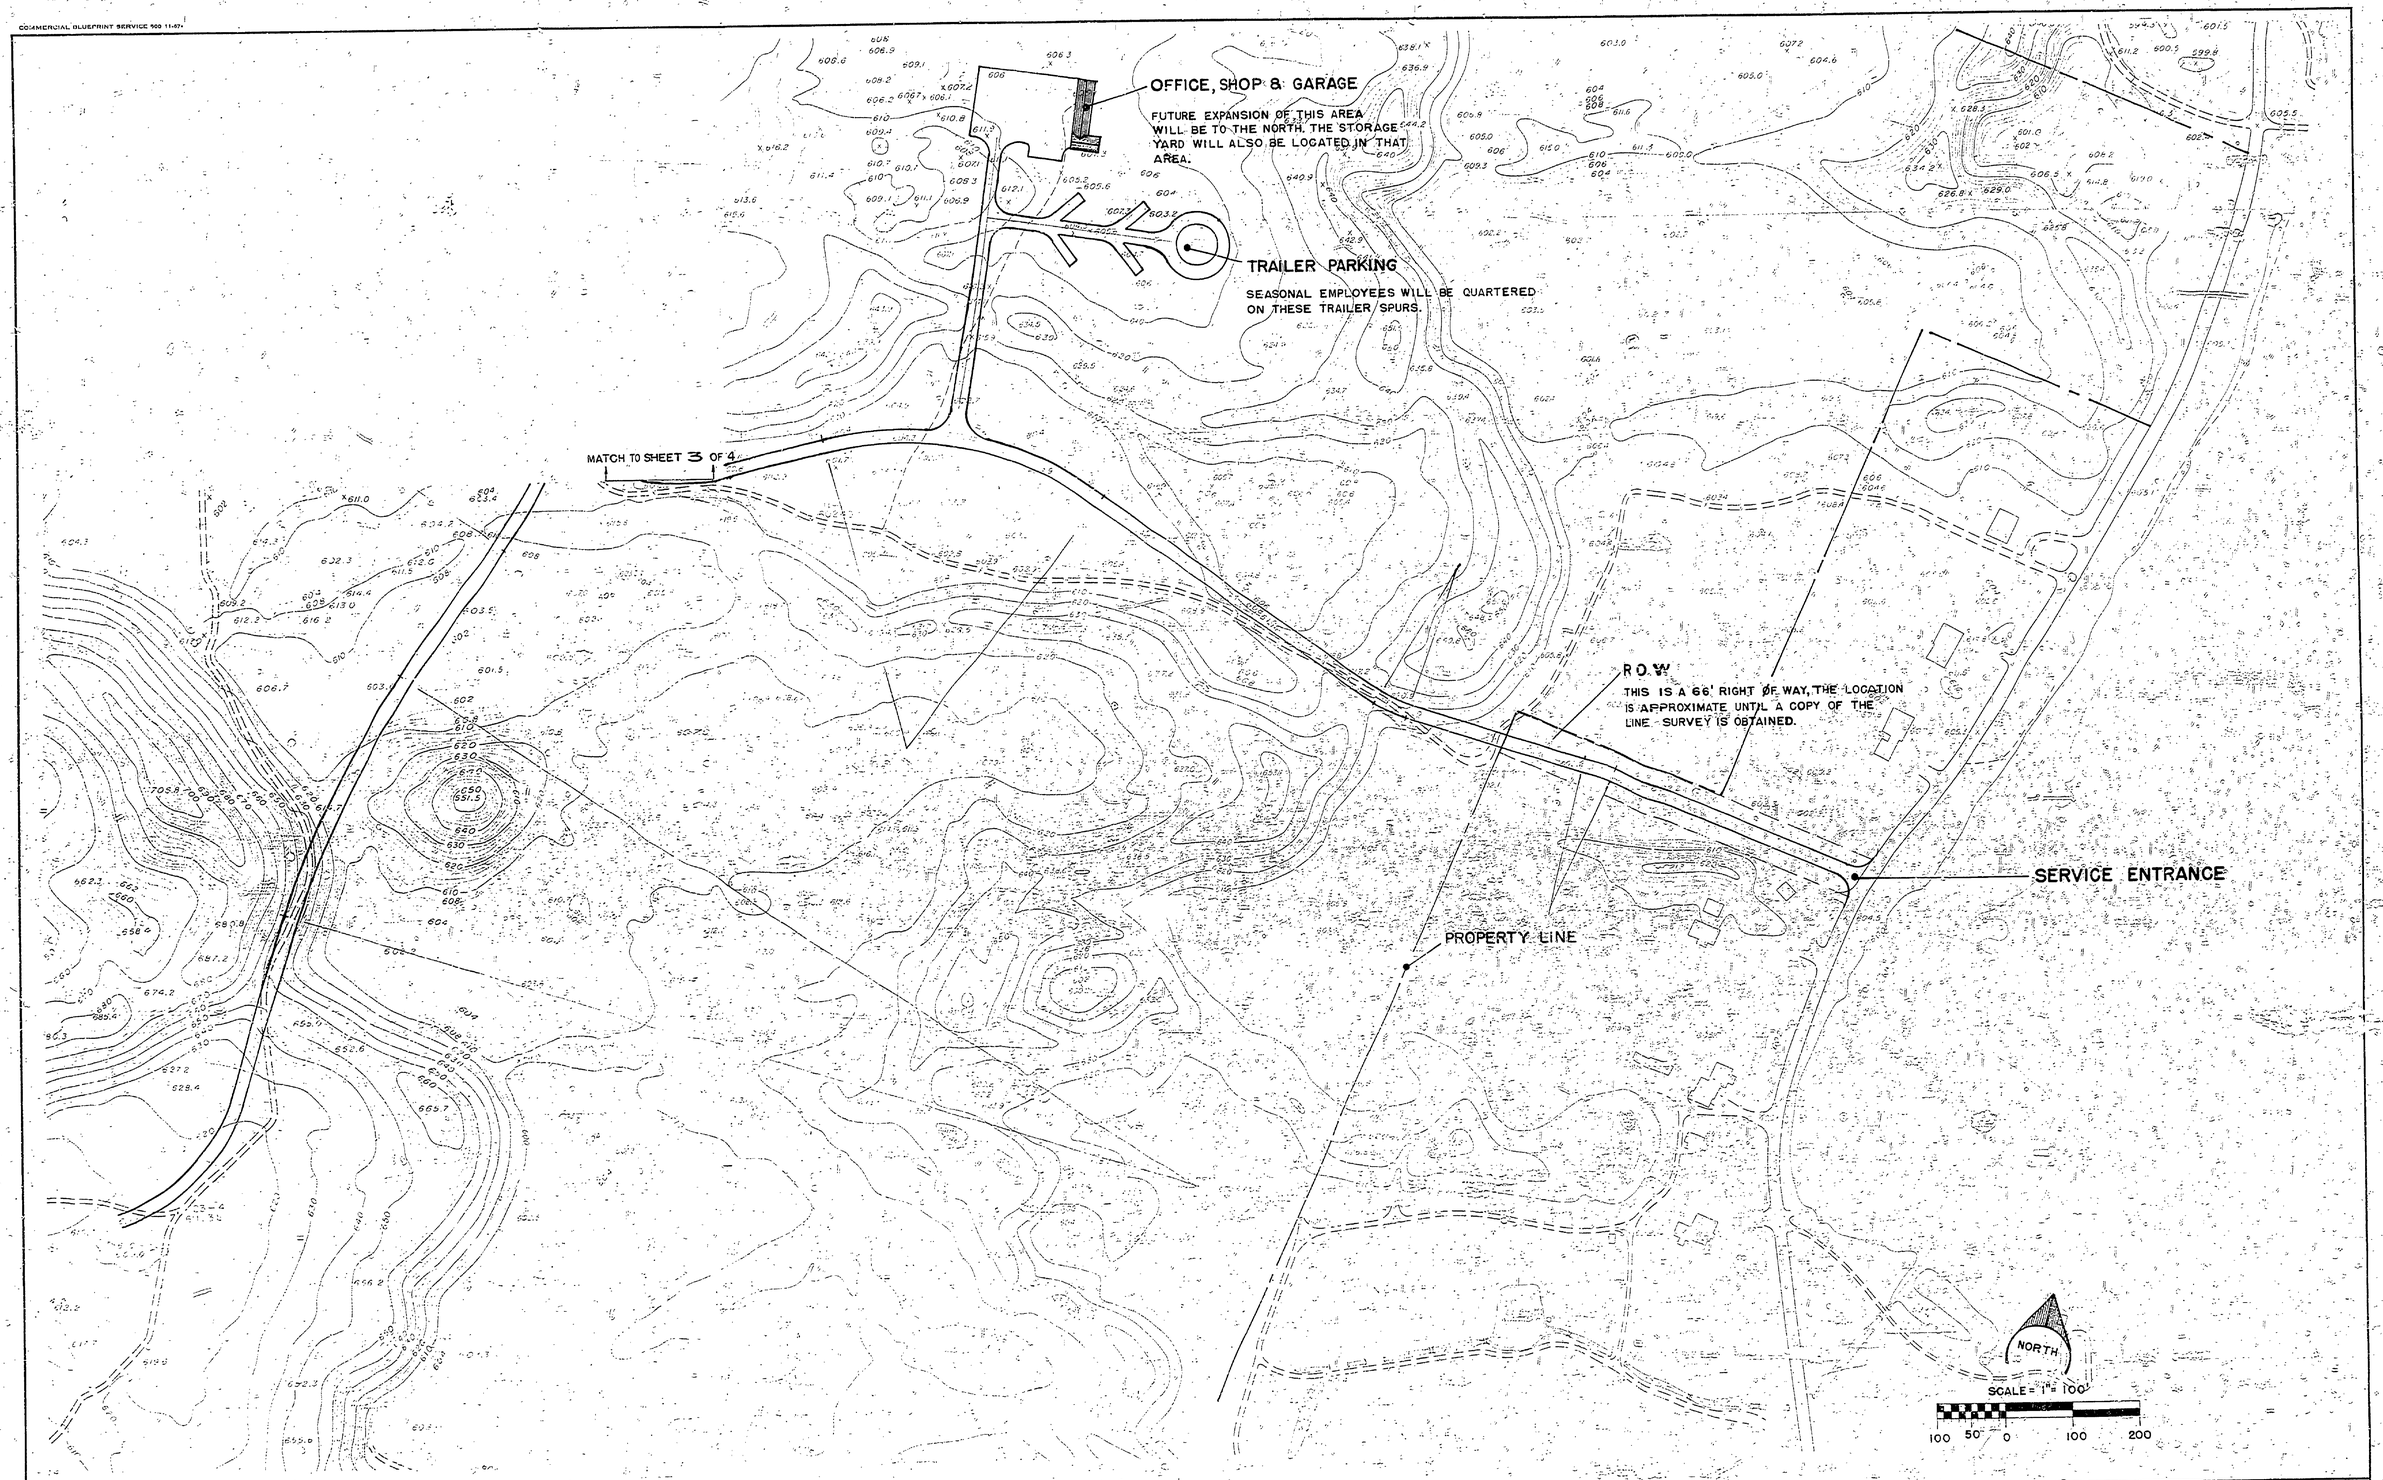

SURVEYED BY		DRAWN BY GRH	8-15-68	NO.	DATE	BY	REVISIONS	NO.	DATE	BY	REVISIONS	MICHIGAN DEPARTMENT OF CONSERVATION	P.J. HOFFMASTER S.P.
DESIGNED BY GRH	8-15-68	CHECKED BY RMC	8-68	1.	11-68	GRH	RE-ALIGN ROADS	3.					
	DATE		DATE	2.				4.					

SHEET NO. ___ OF ___
FOR PROJECT NO. ___

ENTRANCE ROAD & SERVICE AREA
SHEET 4 OF 5 PLAN NO. L-1035